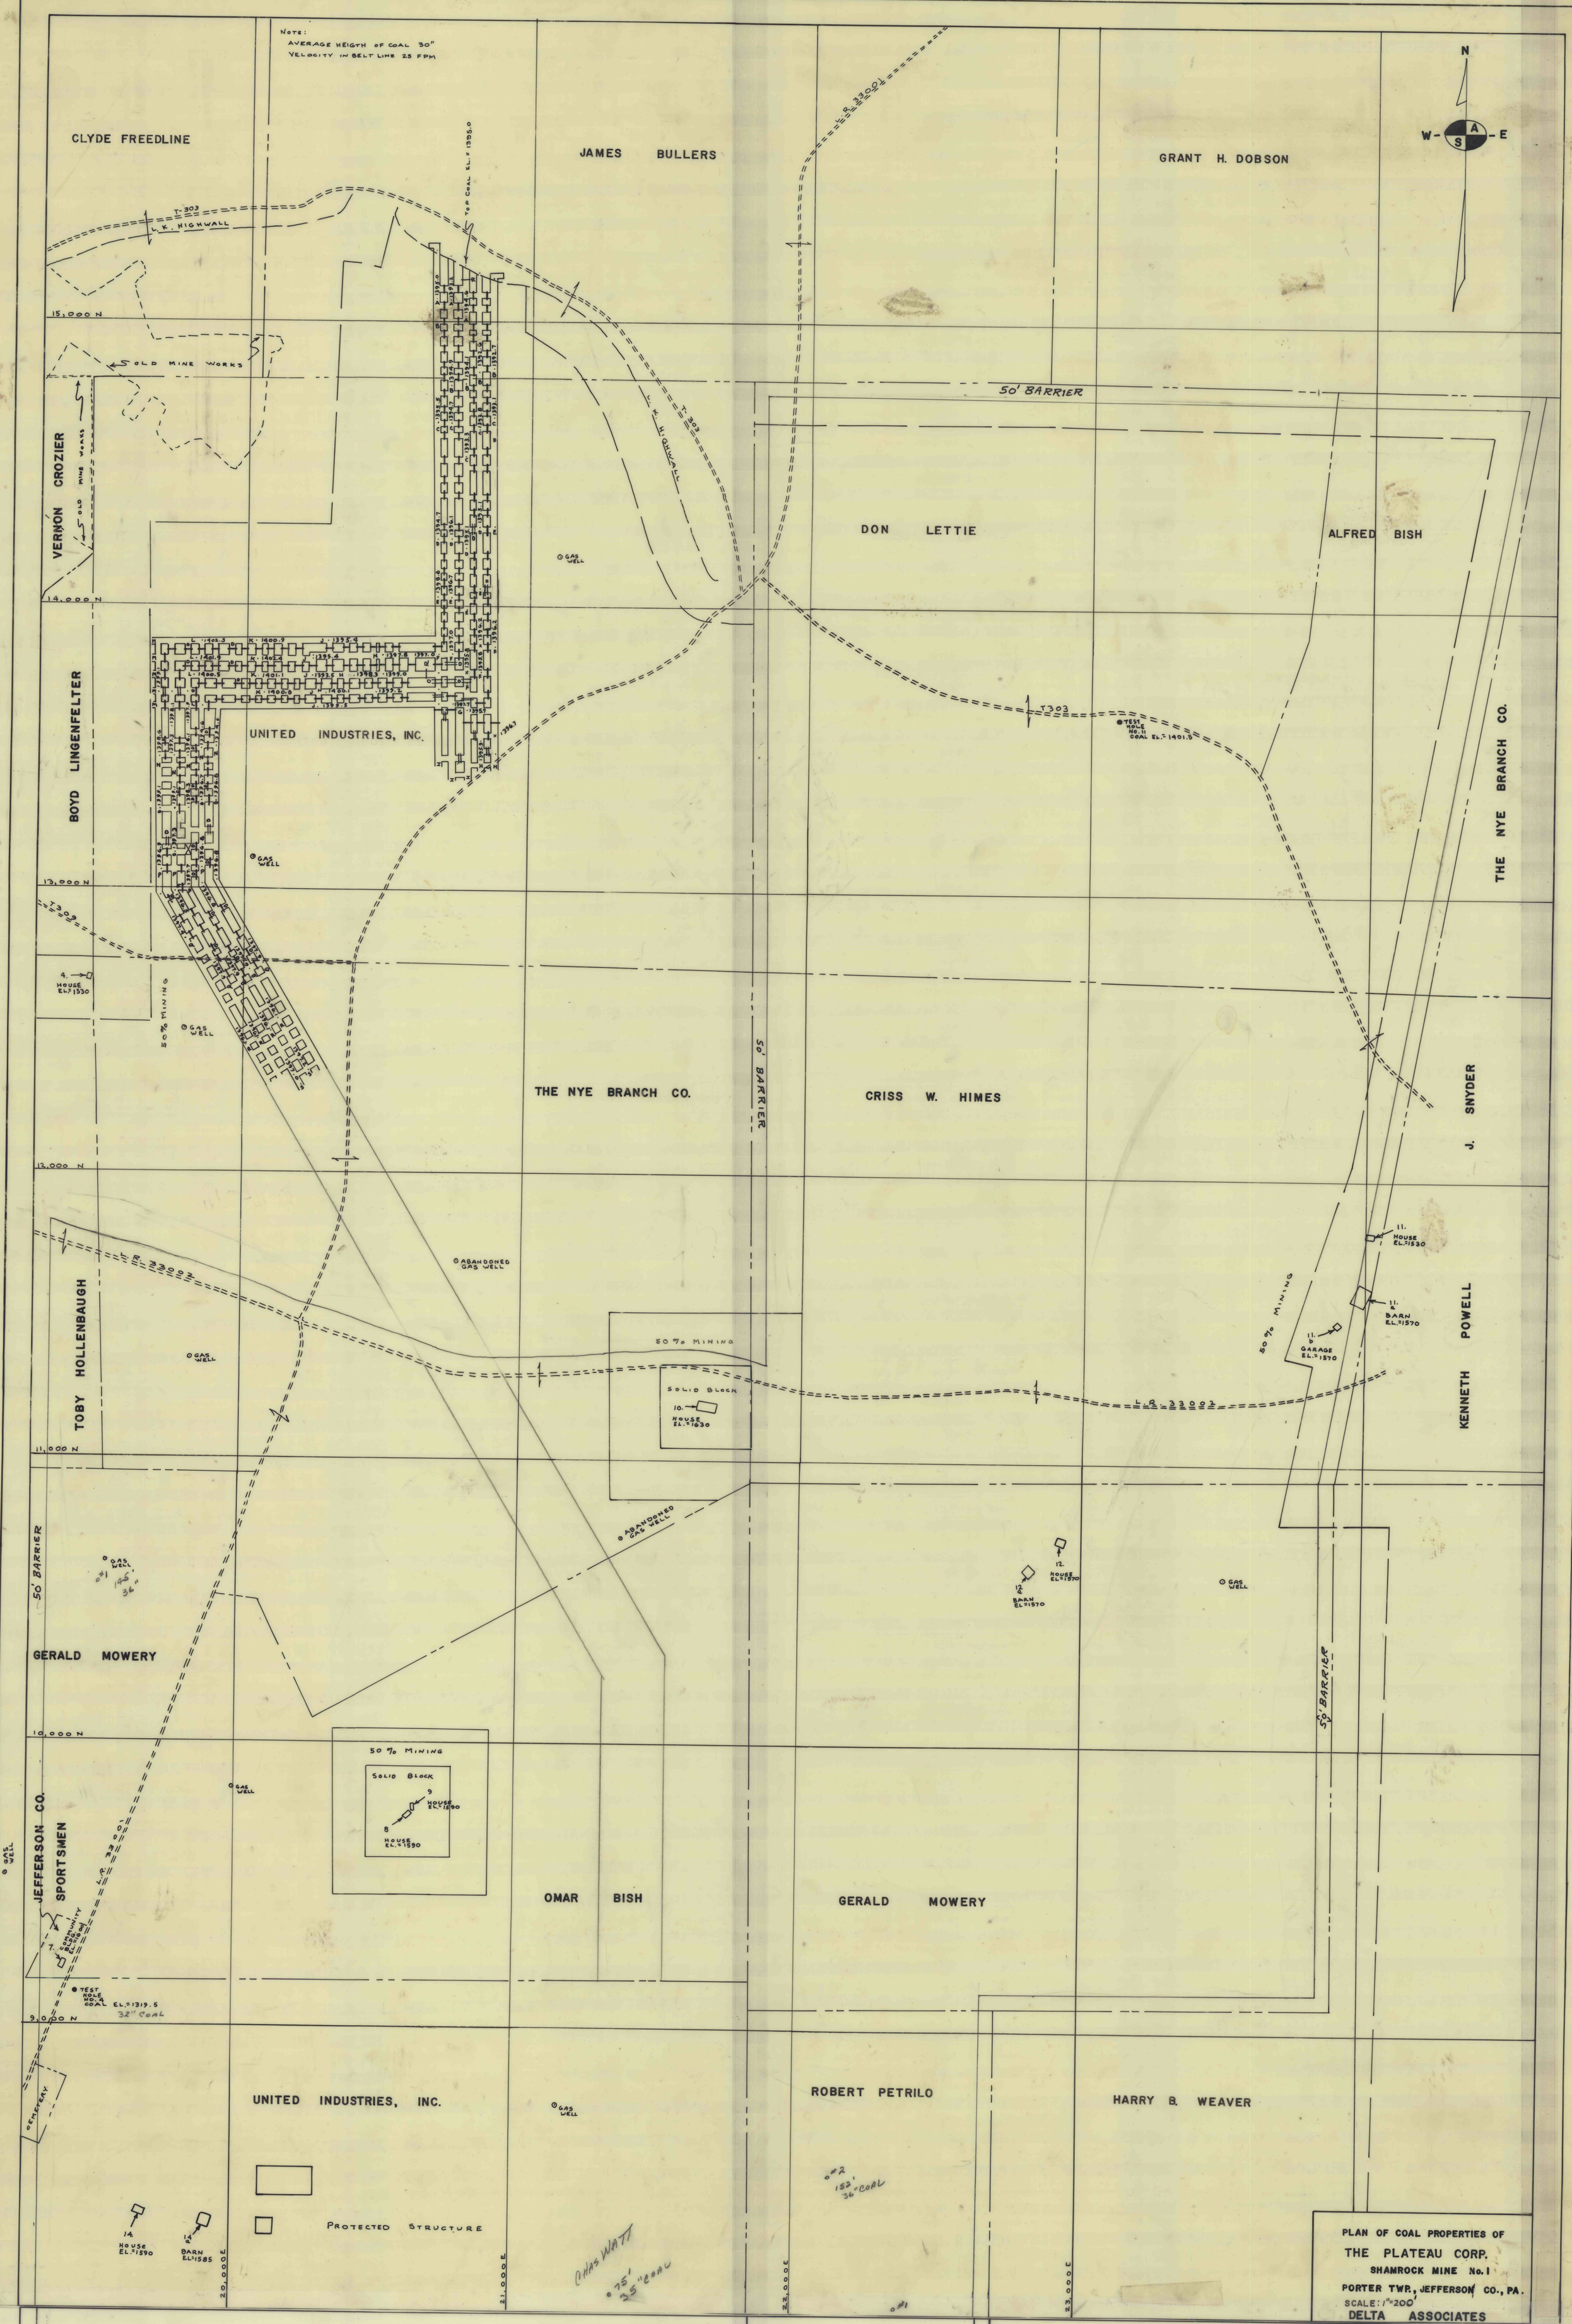
NOTE:
AVERAGE HEIGHT OF COAL 30"
VELOCITY IN BELT LINE 28 FPM
CLYDE FREEDLINE
JAMES BULLERS
GRANT H. DOBSON
N
W
S
A
E
OLD MINE WORKS
50' BARRIER
VERNON CROZIER
DON LETTIE
ALFRED BISH
BOYD LINGENFELTER
UNITED INDUSTRIES, INC.
THE NYE BRANCH CO.
CRISS W. HIMES
J. SNYDER
KENNETH POWELL
TOBY HOLLENBAUGH
50% MINING
SOLID BLOCK
GERALD MOWERY
JEFFERSON CO. SPORTSMEN
OMAR BISH
ROBERT PETRILO
HARRY B. WEAVER
PROTECTED STRUCTURE
PLAN OF COAL PROPERTIES OF
THE PLATEAU CORP.
SHAMROCK MINE No. I
PORTER TWP., JEFFERSON CO., PA.
SCALE: 1"=200'
DELTA ASSOCIATES
GEORGE BISH
HARRY WEAVER
WILLIAM WATT
ROBERT PETRILLO
CHARLES ELKINS
RUFFNER HEIRS
PLAN OF COAL PROPERTIES OF
THE PLATEAU CORP.
SHAMROCK MINE No. I
PORTER TOWNSHIP
JEFFERSON COUNTY
PENNSYLVANIA
DELTA ASSOCIATES
1"=200' 8/30/77
SHEET 2