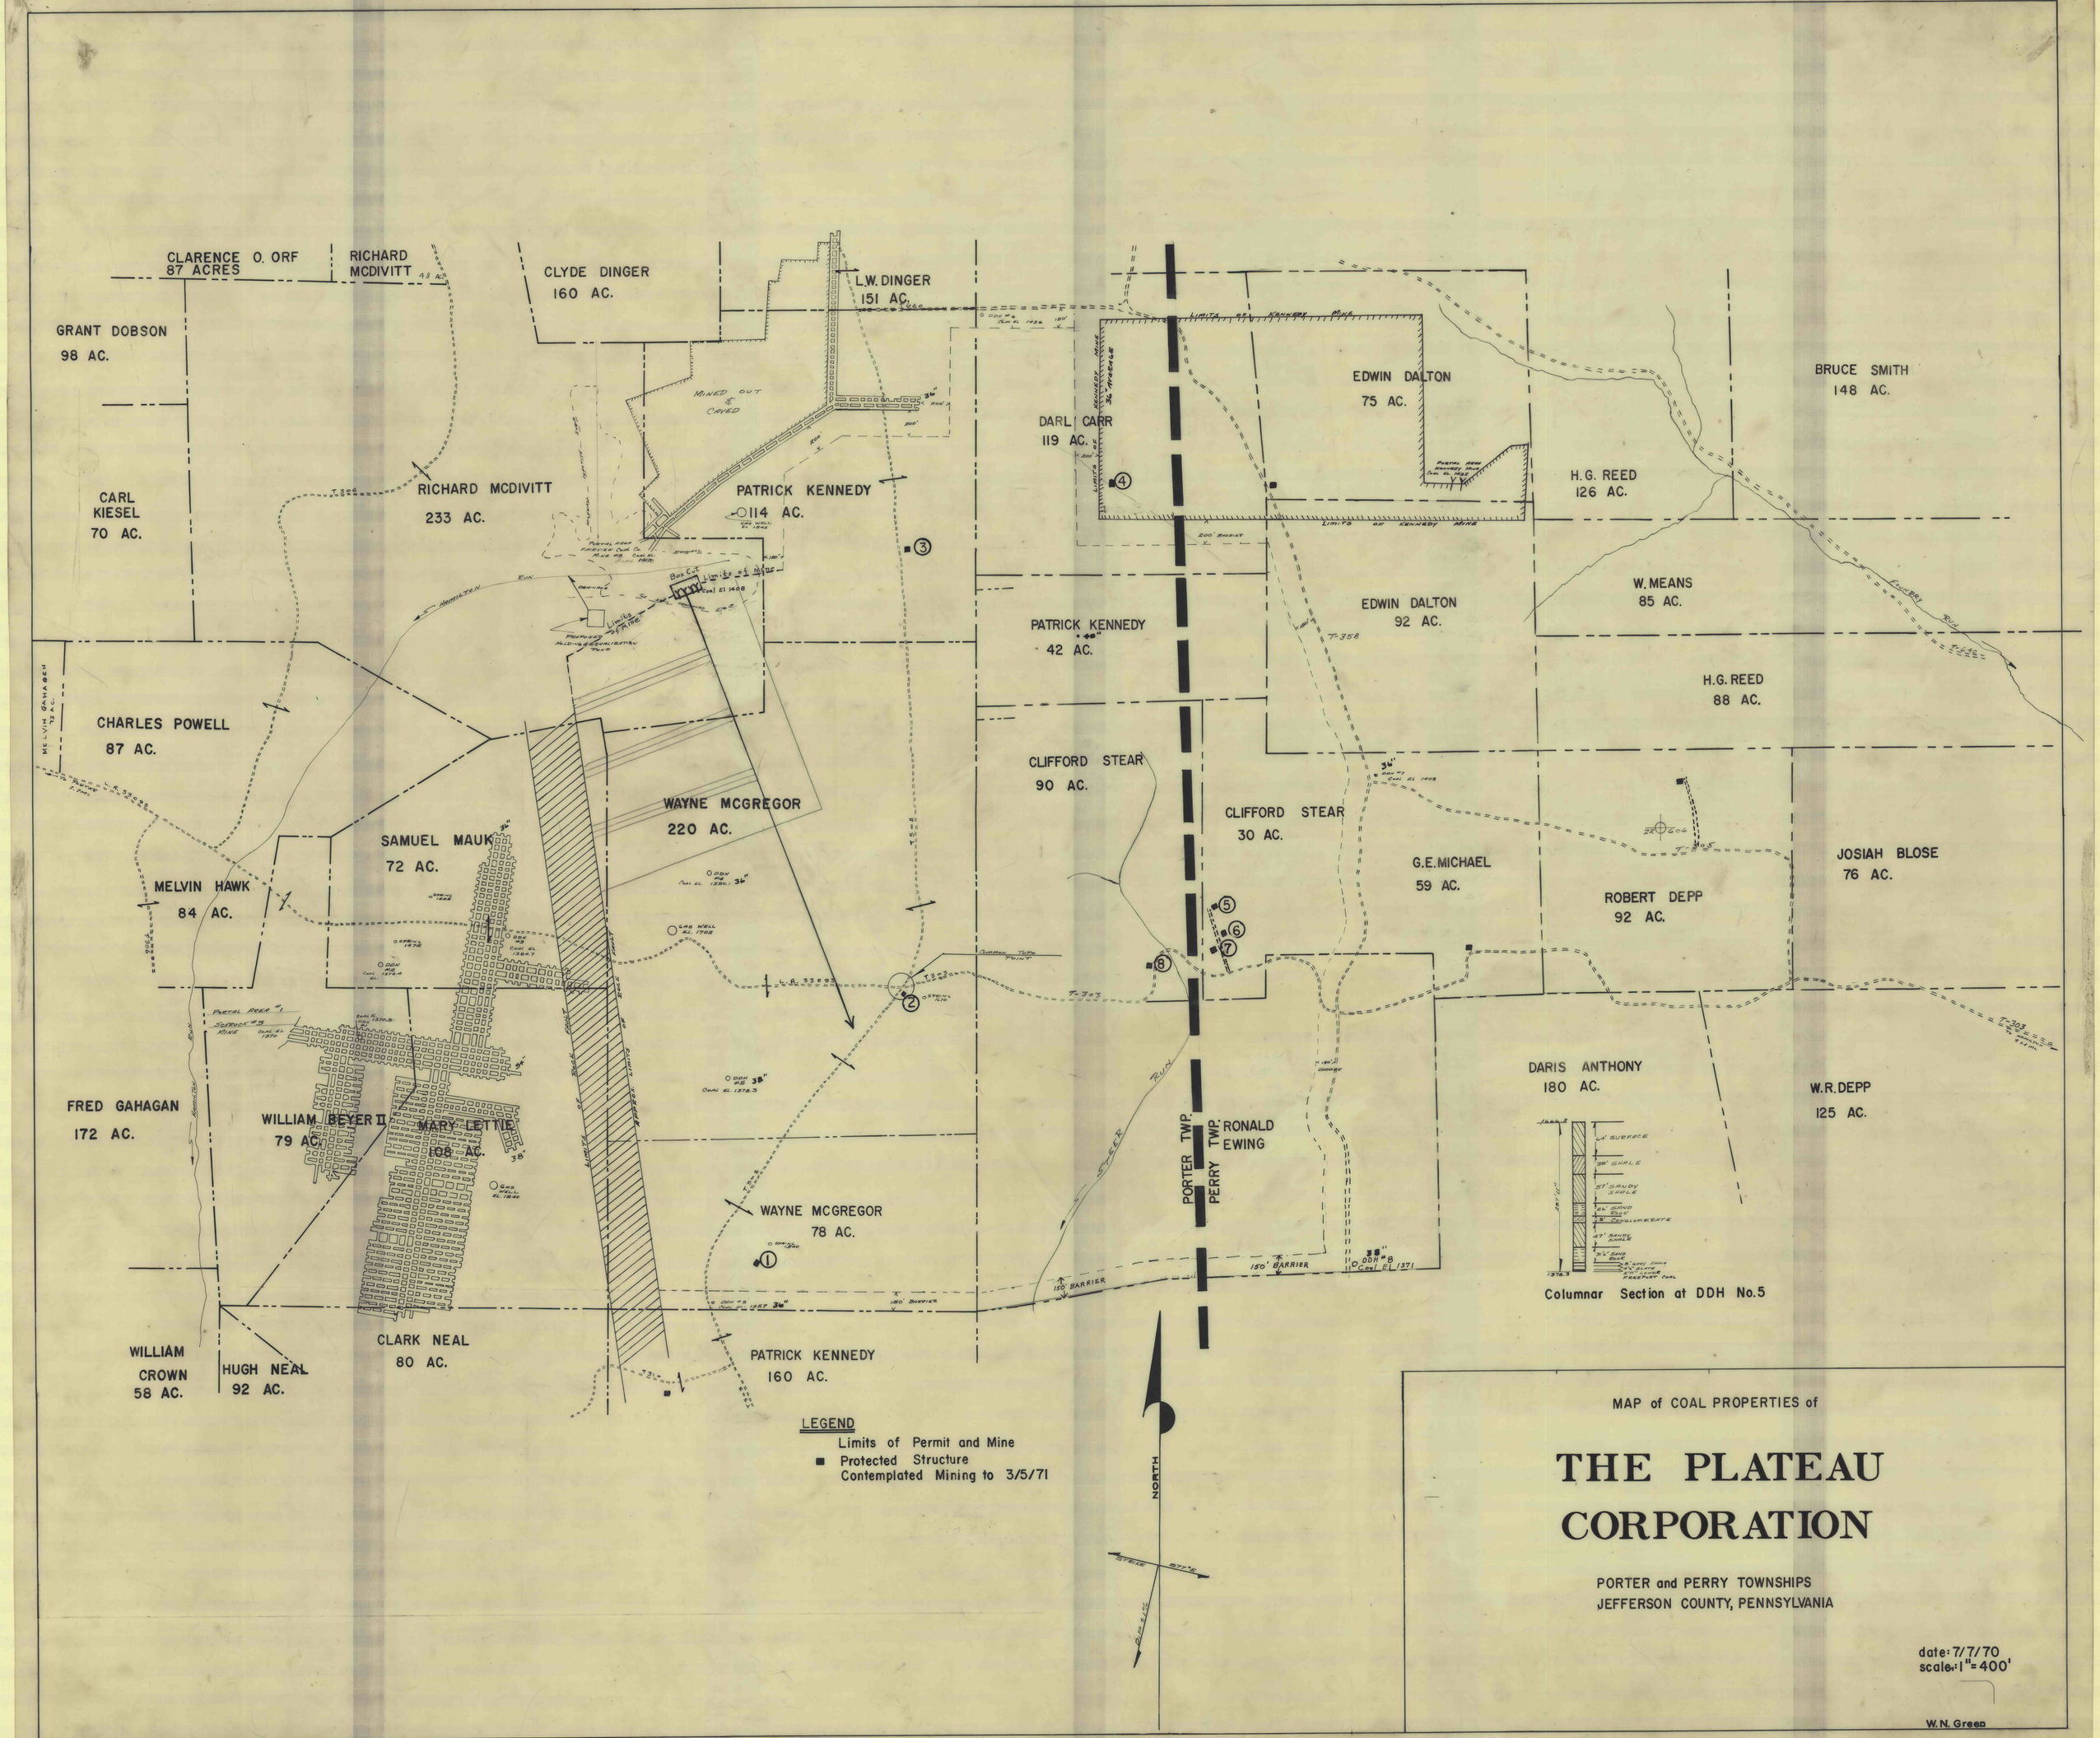
CLARENCE O. ORF
87 ACRES
RICHARD MCDIVITT
GRANT DOBSON
98 AC.
CLYDE DINGER
160 AC.
L.W. DINGER
151 AC.
CARL KIESEL
70 AC.
RICHARD MCDIVITT
233 AC.
PATRICK KENNEDY
114 AC.
MINED OUT & CAVED
DARL CARR
119 AC.
EDWIN DALTON
75 AC.
BRUCE SMITH
148 AC.
H.G. REED
126 AC.
W. MEANS
85 AC.
EDWIN DALTON
92 AC.
PATRICK KENNEDY
42 AC.
H.G. REED
88 AC.
CHARLES POWELL
87 AC.
CLIFFORD STEAR
90 AC.
CLIFFORD STEAR
30 AC.
WAYNE MCGREGOR
220 AC.
SAMUEL MAUK
72 AC.
G.E. MICHAEL
59 AC.
JOSIAH BLOSE
76 AC.
MELVIN HAWK
84 AC.
ROBERT DEPP
92 AC.
FRED GAHAGAN
172 AC.
WILLIAM BEYER II
79 AC.
MARY LETTIE
108 AC.
DARIS ANTHONY
180 AC.
W.R. DEPP
125 AC.
PORTER TWP.
PERRY TWP.
RONALD EWING
WAYNE MCGREGOR
78 AC.
Columnar Section at DDH No.5
WILLIAM CROWN
58 AC.
HUGH NEAL
92 AC.
CLARK NEAL
80 AC.
PATRICK KENNEDY
160 AC.
LEGEND
Limits of Permit and Mine
Protected Structure
Contemplated Mining to 3/5/71
NORTH
MAP of COAL PROPERTIES of
THE PLATEAU CORPORATION
PORTER and PERRY TOWNSHIPS
JEFFERSON COUNTY, PENNSYLVANIA
date: 7/7/70
scale: 1" = 400'
W.N. Green