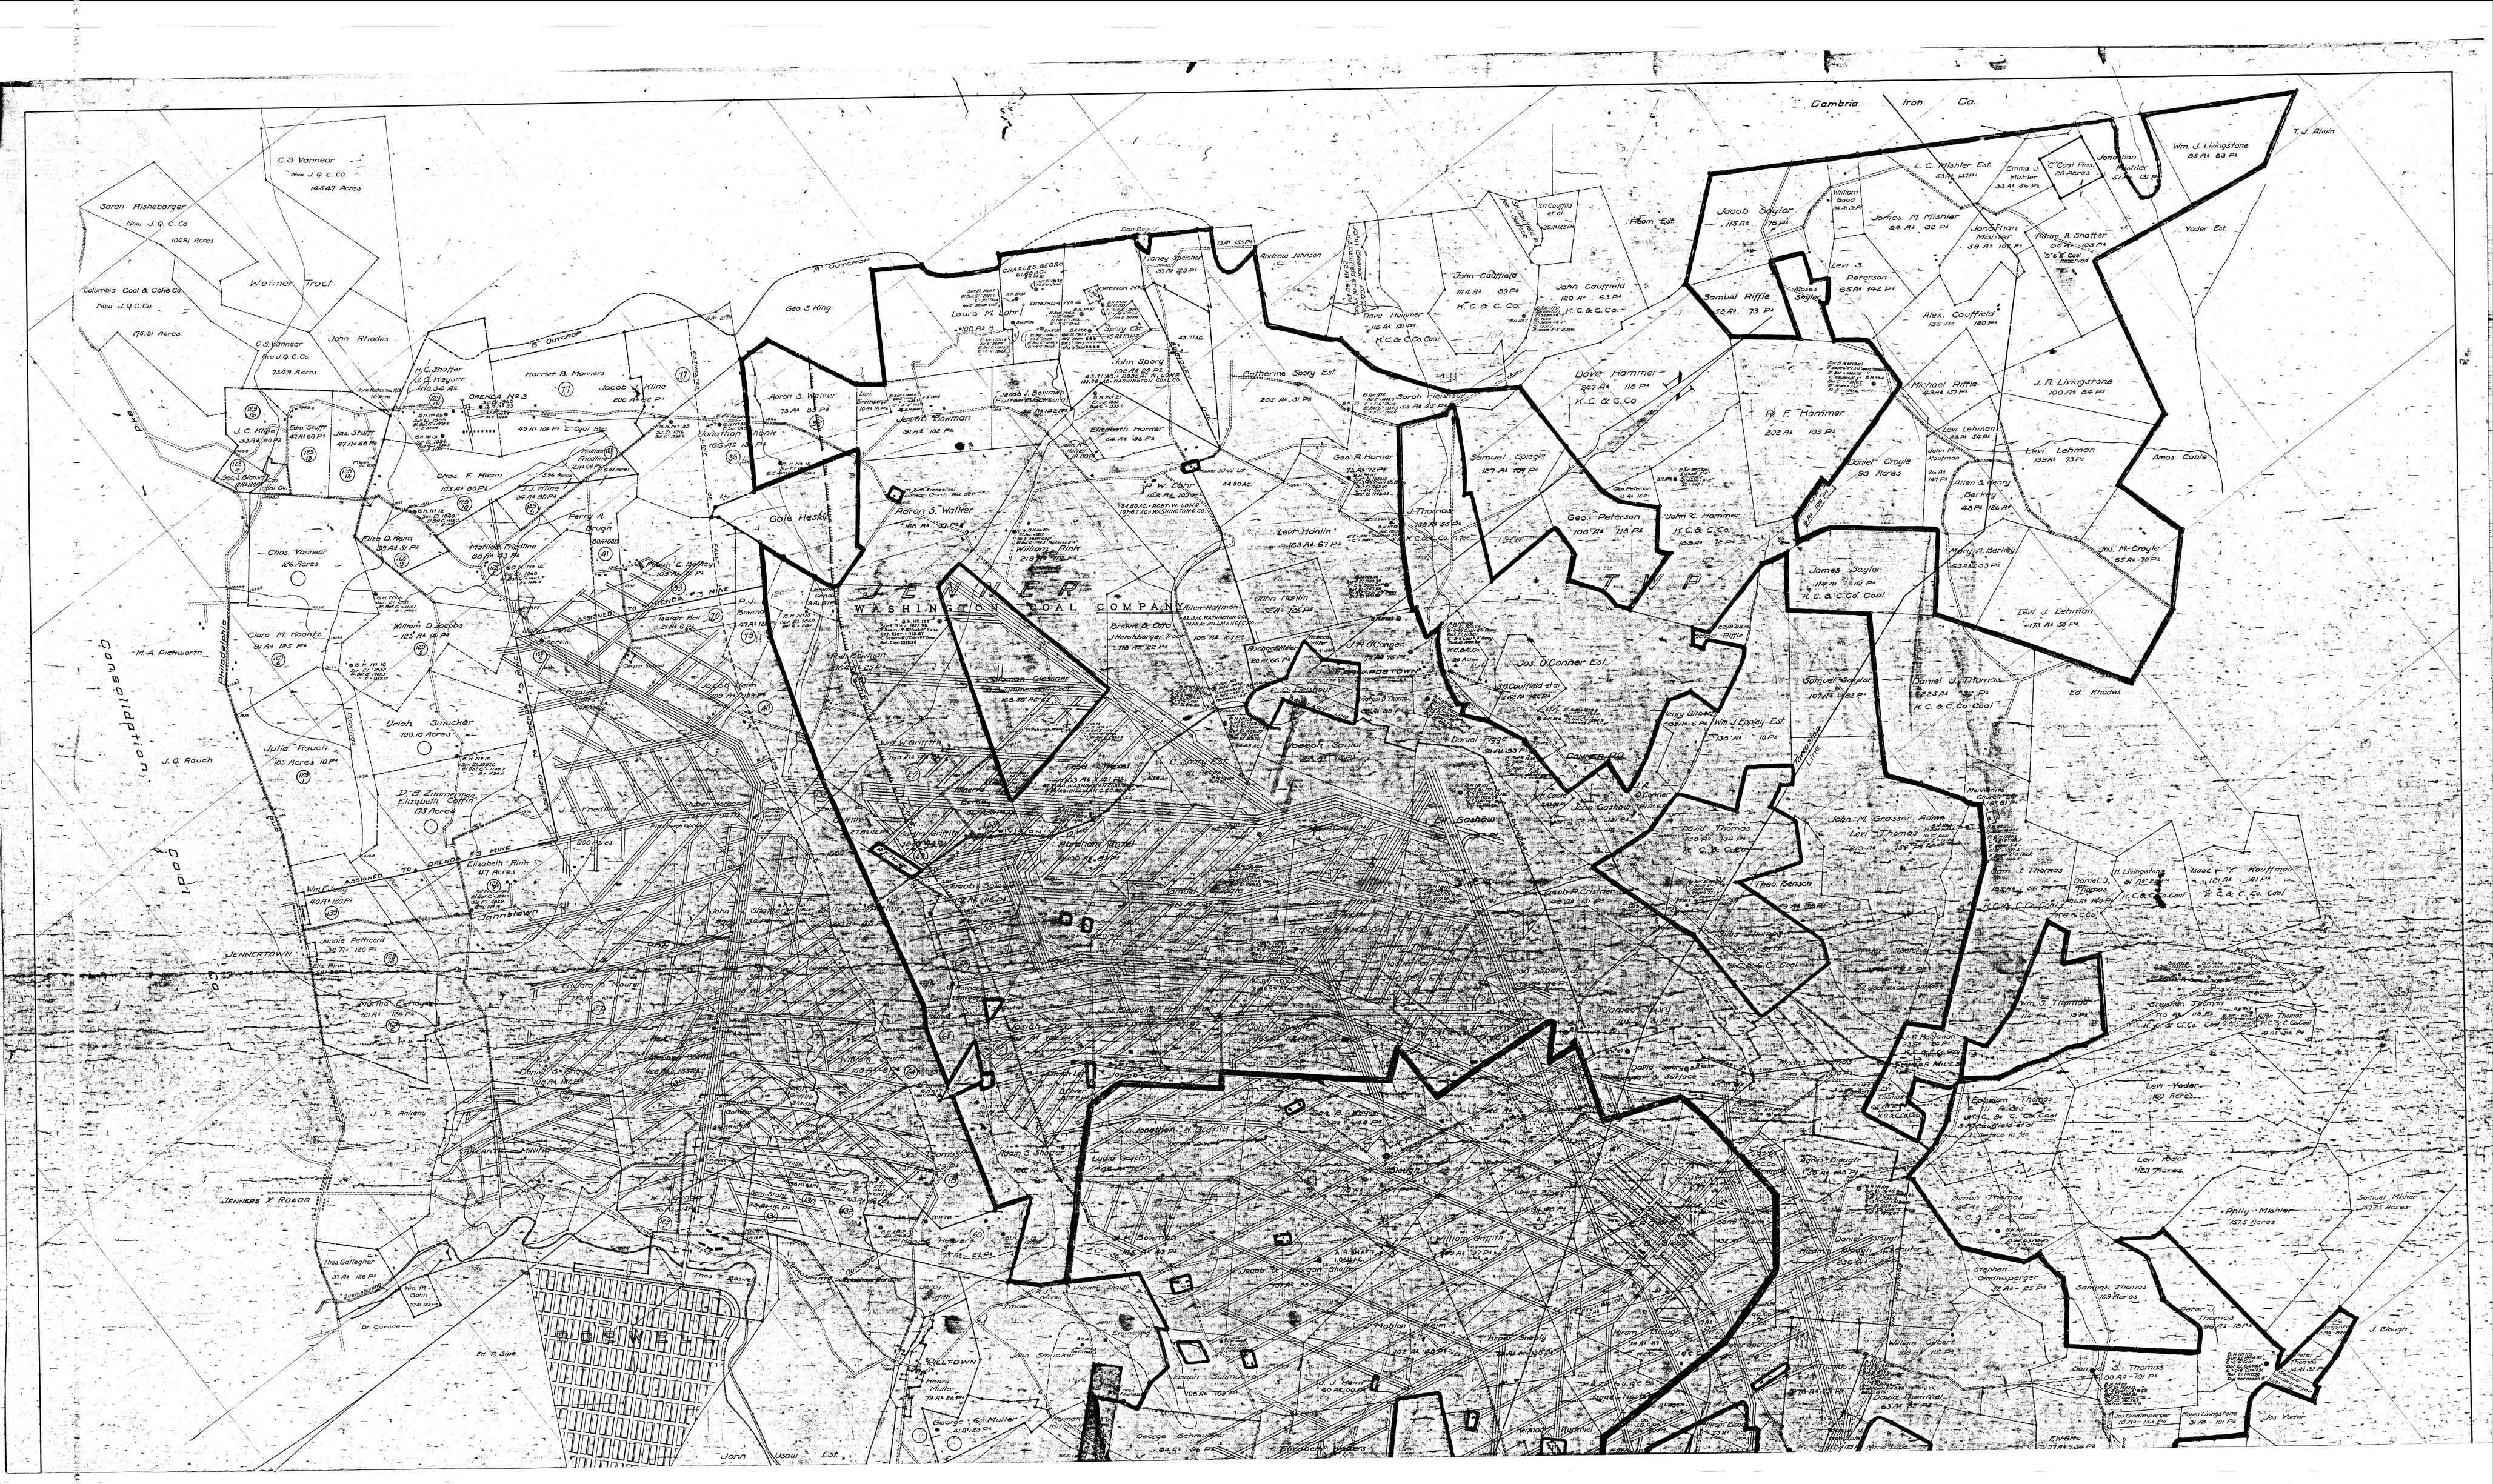

Consolidation Coal Co.
Sarah Rishebarger
Now J. Q. C. Co
104.91 Acres
Columbia Coal & Coke Co
Now J. Q. C. Co.
175.81 Acres
C. S. Vannear
Now J. Q. C. Co.
145.47 Acres
Weimer Tract
C. S. Vannear
Now J. Q. C. Co.
73.49 Acres
John Rhodes
M. A. Pickworth
J. Q. Rauch
Philadelphia and Pittsburgh Pike
Julia Rauch
165 Acres 10 Ps
Clara M. Koontz
91 As 125 Ps
Chas. Vannear
126 Acres
J. C. Kline
33 As 80 Ps
Geo. J. Blanck
Edm. Shuff
47 As 60 Ps
Jas. Shuff
47 As 48 Ps
Pickings
Uriah Smucker
108.18 Acres
William D. Jacobs
123 As 14 Ps
Eliza D. Heim
68 As 51 Ps
H. C. Shaffer
J. G. Keyser
110.34 As
Chas. F. Ream
105 As 80 Ps
Matilda Friedline
88 As 123 Ps
Orenda No 3
D. B. Zimmerman
Elizabeth Coffin
175 Acres
Elizabeth Rink
47 Acres
#3 Mine
Assigned to Orenda #3 Mine
J. J. Kline
24 As 80 Ps
Harriet B. Manners
49 As 124 Ps E. Coal Res.
Jacob Kline
200 As 62 Ps
Perry A. Brugh
Frank E. Berkey
Isaiah Bell
21 As 6 Ps
Estimated Fault Line
Jonathan Shunk
166 As 13 Ps
13' Outcrop
Jenners X Roads
Jennertown
Thos. Gallagher
37 As 126 Ps
Quemahoning
Dr. Covode
Wm. M. Gohn
J. P. Anteny
Martha E. Frey
121 As 124 Ps
Jennie Petticord
34 As 120 Ps
Wm. F. Berg
40 As 120 Ps
Eliza Rink
Johnstown
J. E. Friedline
200 Acres
Lowland B. Mourer
Daniel S. Berkey
Ed. P. Sipe
Boswell
Thos. T. Boswell
John Usaw Est.
Approximate Outcrop
W. F. Gohn
Sam. Shaffer
Mary L. Griffith
John Shaffer
Ruben Horner
Stephen Griffith
Jacob Heim
P. J. Bowman
47 As 124 Ps
Gale Heslop
Aaron S. Walker
73 As 83 Ps
Geo. S. King
Levi Gindlesperger
Jacob Bowman
91 As 102 Ps
Aaron S. Walker
166 As
Washington Coal Company
Laura M. Lohr
Charles George
Orenda No 4
Spory Est.
John Spory
192 As 24 Ps
Elizabeth Horner
Orenda No 5
Don Reading
Francy Spaichel
37 As 123 Ps
Boundary Line
William Rink
Solomon Glessner
Fred Yexel
R. W. Lohr
142 As
Bowman & Otto
J. Hershberger Tract
John Hamlin
Levi Hamlin
163 As 67 Ps
Catherine Spory Est.
205 As 31 Ps
Mourer School Lot
Andrew Johnson
C. C. Fleshour
Joseph Saylor
Geo. R. Horner
J. Thomas
Sarah Fleshour
Samuel Spiegle
127 As 109 Ps
John Beener
H. S. Caufield et al
22 As 60 Ps
Dave Hammer
116 As 131 Ps
K. C. & C. Co. Coal
John Caufield
144 As 89 Ps
K. C. & C. Co.
S. H. Caufield et al
John Caufield
120 As 63 Ps
K. C. & C. Co.
Dave Hammer
247 As 118 Ps
K. C. & C. Co
Ream Est.
Geo. Peterson
108 As 118 Ps
John C. Hammer
K. C. & C. Co.
109 As 12 Ps
Jas. O'Conner Est.
J. A. O'Conner
Daniel Fiege
Henry Gilbert
Wm. J. Epley Est.
130 As 10 Ps
Michael Riffle
P. F. Hammer
202 As 103 Ps
Jacob Saylor
113 As 76 Ps
Samuel Riffle
52 As 73 Ps
Moses Saylor
Levi S. Peterson
65 As 142 Ps
William Good
James M. Mishler
94 As 32 Ps
L. C. Mishler Est.
Cambria Iron Co.
Emma J. Mishler
33 As 56 Ps
Jonathan Mishler
59 As 107 Ps
Adam A. Shaffer
"C" Coal Res.
20 Acres
Jonathan Mishler
Wm. J. Livingstone
95 As 83 Ps
T. J. Alwin
Yoder Est.
Alex. Caufield
135 As 120 Ps
Michael Riffle
129 As 157 Ps
J. R. Livingstone
100 As 84 Ps
Levi Lehman
139 As 73 Ps
Amos Coble
Levi Lehman
Allen & Henry Berkey
48 As 126 Ps
John M. Kaufman
Daniel Croyle
98 Acres
James Saylor
114 As 161 Ps
K. C. & C. Co. Coal
Samuel Saylor
Mary A. Berkey
63 As 33 Ps
Daniel J. Thomas
K. C. & C. Co. Coal
Township Line
Levi J. Lehman
173 As 30 Ps
Jos. McCrayle
65 As 70 Ps
Ed. Rhodes
Mennonite Church
Sam. J. Thomas
Wm. S. Thomas
Daniel J. Thomas
Isaac Y. Hoffman
H. Livingstone
Stephen Thomas
Allen Thomas
Levi Yoder
160 Acres
Levi Yoder
123 Acres
Polly Mishler
157.5 Acres
Samuel Mishler
157.25 Acres
J. Blough
Jos. Yoder
Peter J. Thomas
96 As 18 Ps
Samuel Thomas
109 Acres
Ephraim Thomas
Simon Thomas
Stephen Gindlesperger
S. S. Thomas
80 As 101 Ps
Jos. Gindlesperger
10 As 153 Ps
Moses Livingstone
31 As 101 Ps
Peter Thomas
14 As 32 Ps
J. R. Hershman
John M. Grosser Adm.
Levi Thomas
Theo. Benson
David Thomas
K. C. & C. Co.
Jacob Blough
Hiram Blough
Daniel Blough
David Hummel
William Gilbert
Eli Otto
George S. Muller
Henry Muller
79 As 26 Ps
Deltown
John Smucker
John Erdweiner
William Blough
George Schmucker
94 As 36 Ps
Joseph Schmucker
108 As 108 Ps
Jacob & Morgan Shaffer
Air Shaft
William Griffith
Mahlon Shaffer
Israel Shaffer
Levi Trummel
Elizabeth Walters
Jonathan M. Griffith
Adam S. Shaffer
Jacob Griffith
Jos. Thomas
Gasbow
James Spory
Moses Thomas