FIT TO 235 235

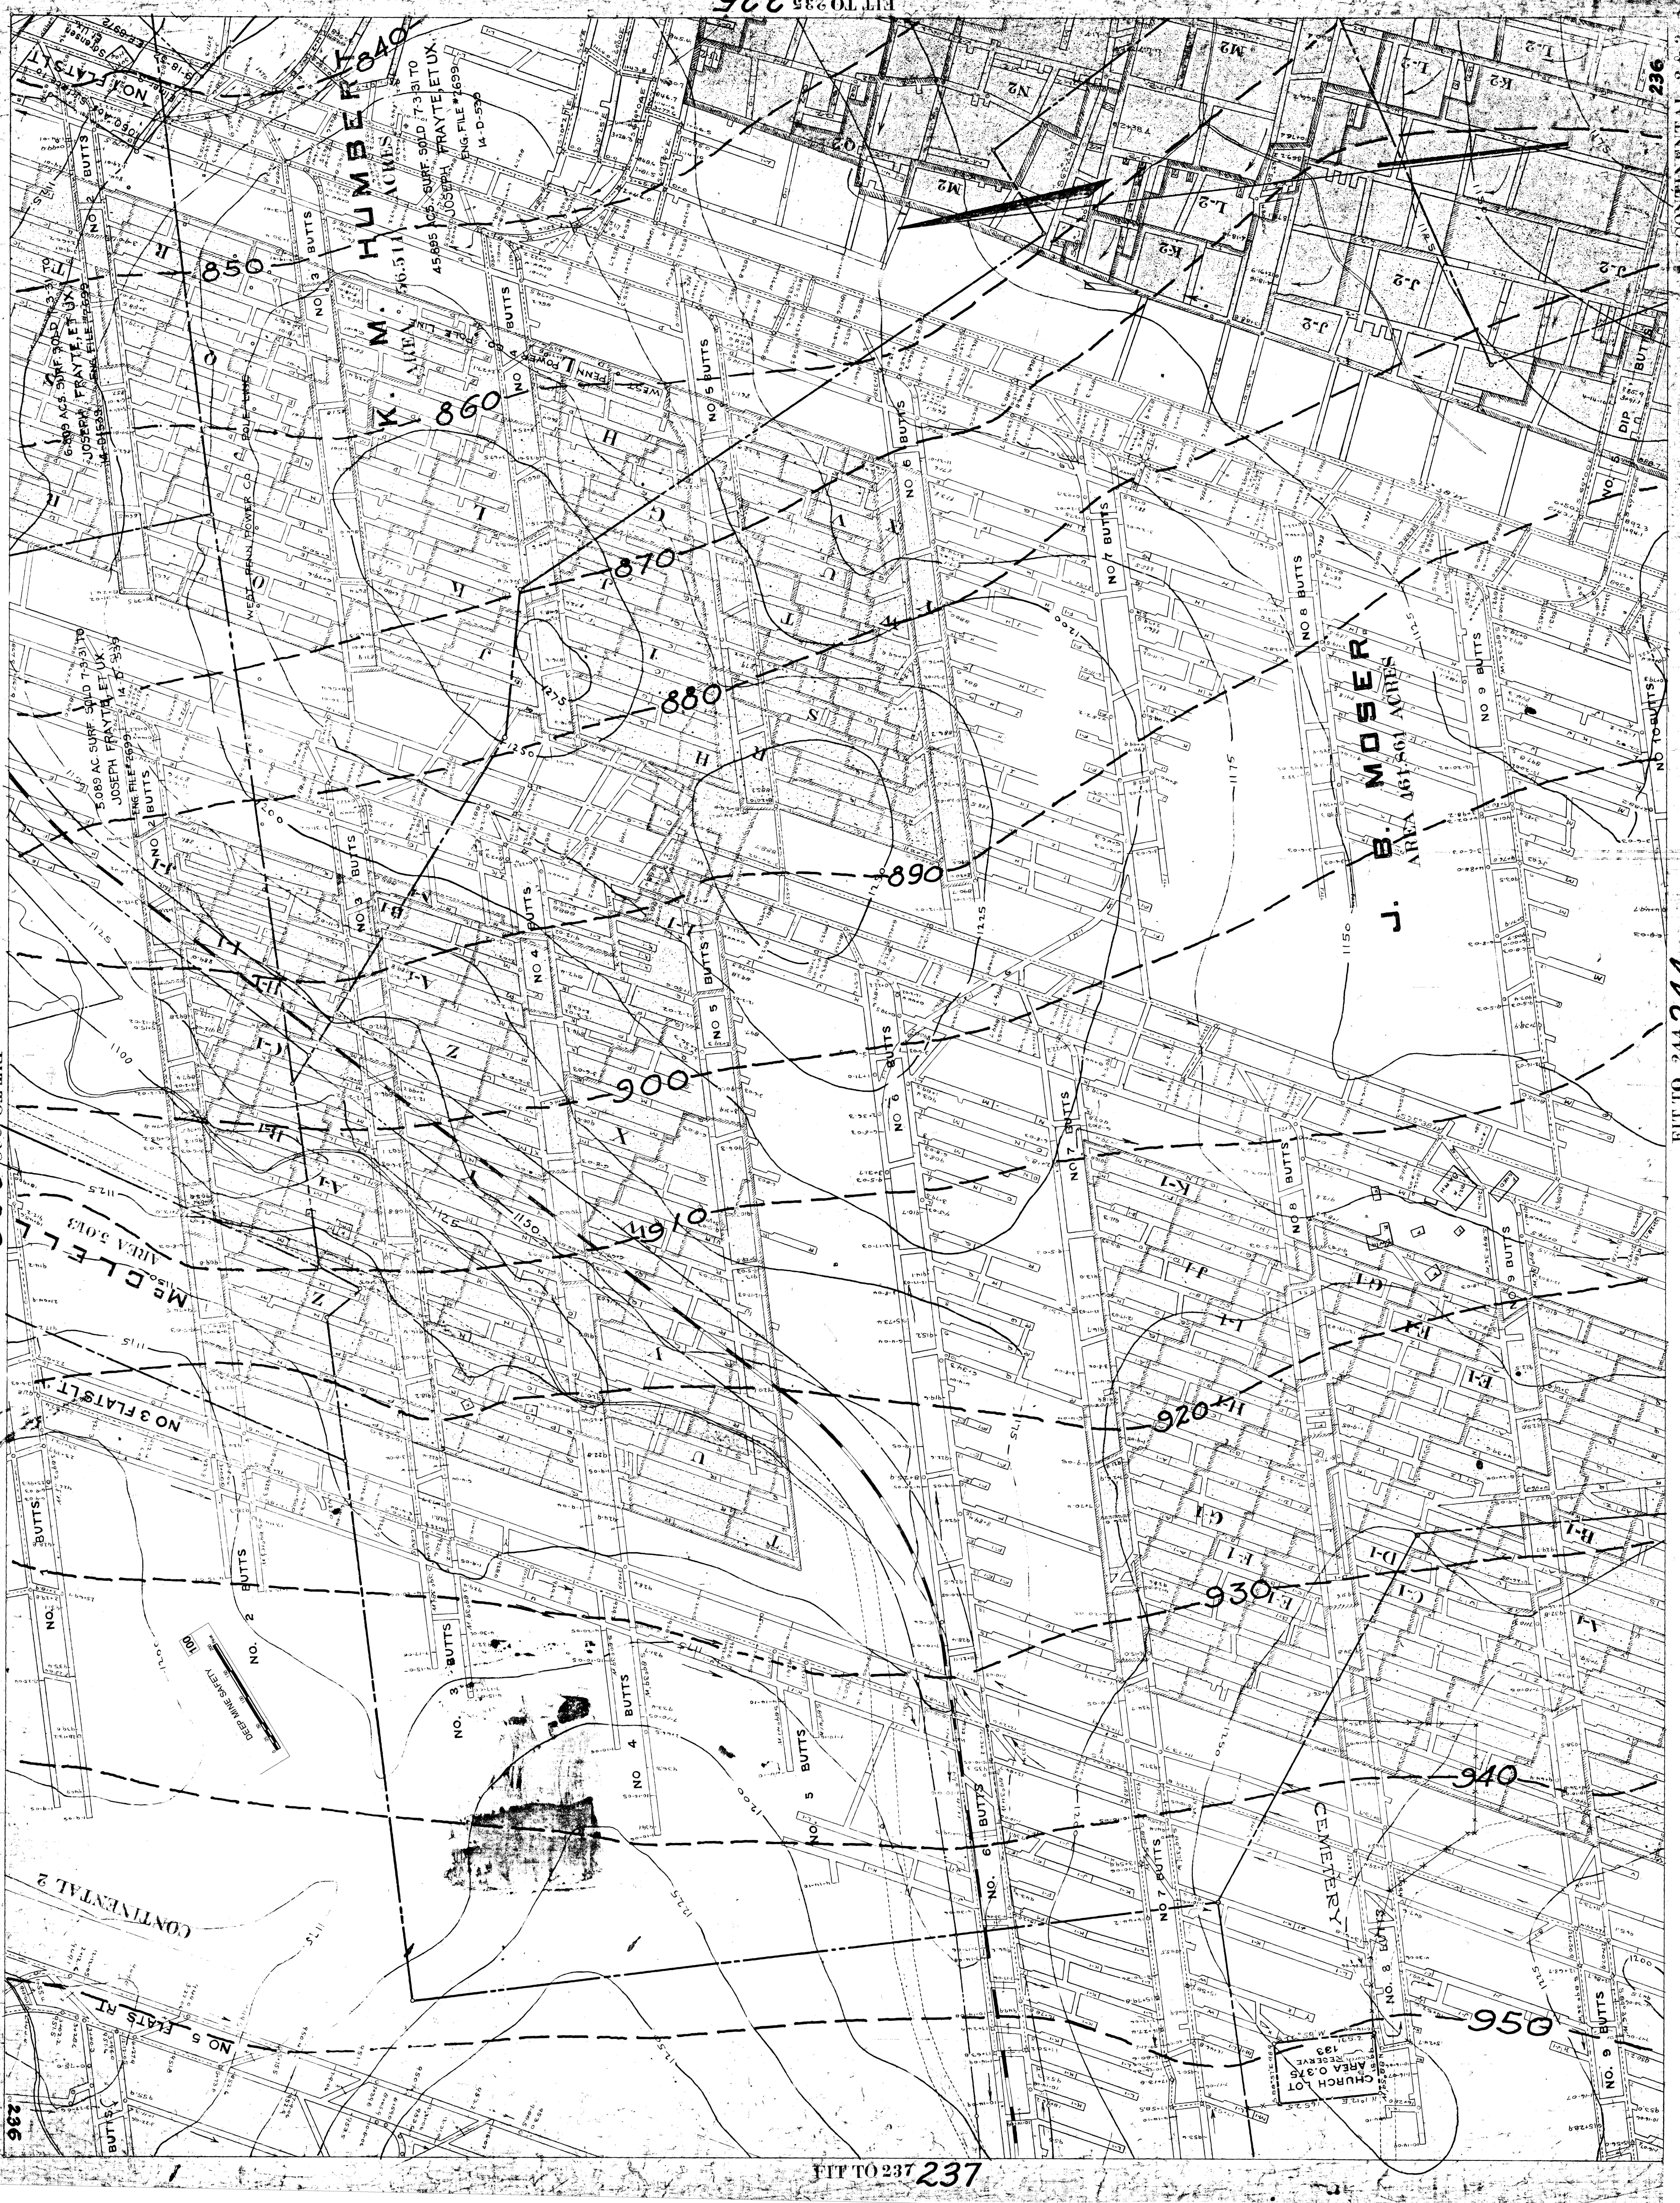
K. M. HUMBER
AREA 56.511 ACRES
45.895 ACS. SURF. SOLD 7-3-31 TO JOSEPH FRAYTE, ET UX. ENG. FILE #2699 14-D-539
6.809 ACS. SURF. SOLD 7-3-31 TO JOSEPH FRAYTE, ET UX ENG. FILE #2699 14-D-539
5.089 AC. SURF. SOLD 7-3-31 TO JOSEPH FRAYTE, ET UX ENG. FILE #2699 14-D-539
J. B. MOSER
AREA 161.861 ACRES
McCLELL
AREA 5.013
WEST PENN POWER CO. POLE LINE
WEST PENN POWER
NO 1 FLATS LT
NO 3 FLATS LT
NO 5 FLATS RT
CONTINENTAL 2
CEMETERY
CHURCH LOT
AREA 0.375
CHURCH RESERVE
133
DEEP MINE SAFETY
100
NO 2 BUTTS
NO 3 BUTTS
NO 4 BUTTS
NO 5 BUTTS
NO 6 BUTTS
NO 7 BUTTS
NO 8 BUTTS
NO 9 BUTTS
NO 10 BUTTS
DIP BUTTS
N2
M2
L-2
K2
J-2
840
850
860
870
880
890
900
910
920
930
940
950
1100
1115
1125
1150
1175
1200
1225
1250
1275

FIT TO 228 228

FIT TO 244 244

CONTINENTAL 2 & 3 236

CONTINENTAL 2 & 3 236

FIT TO 237 237