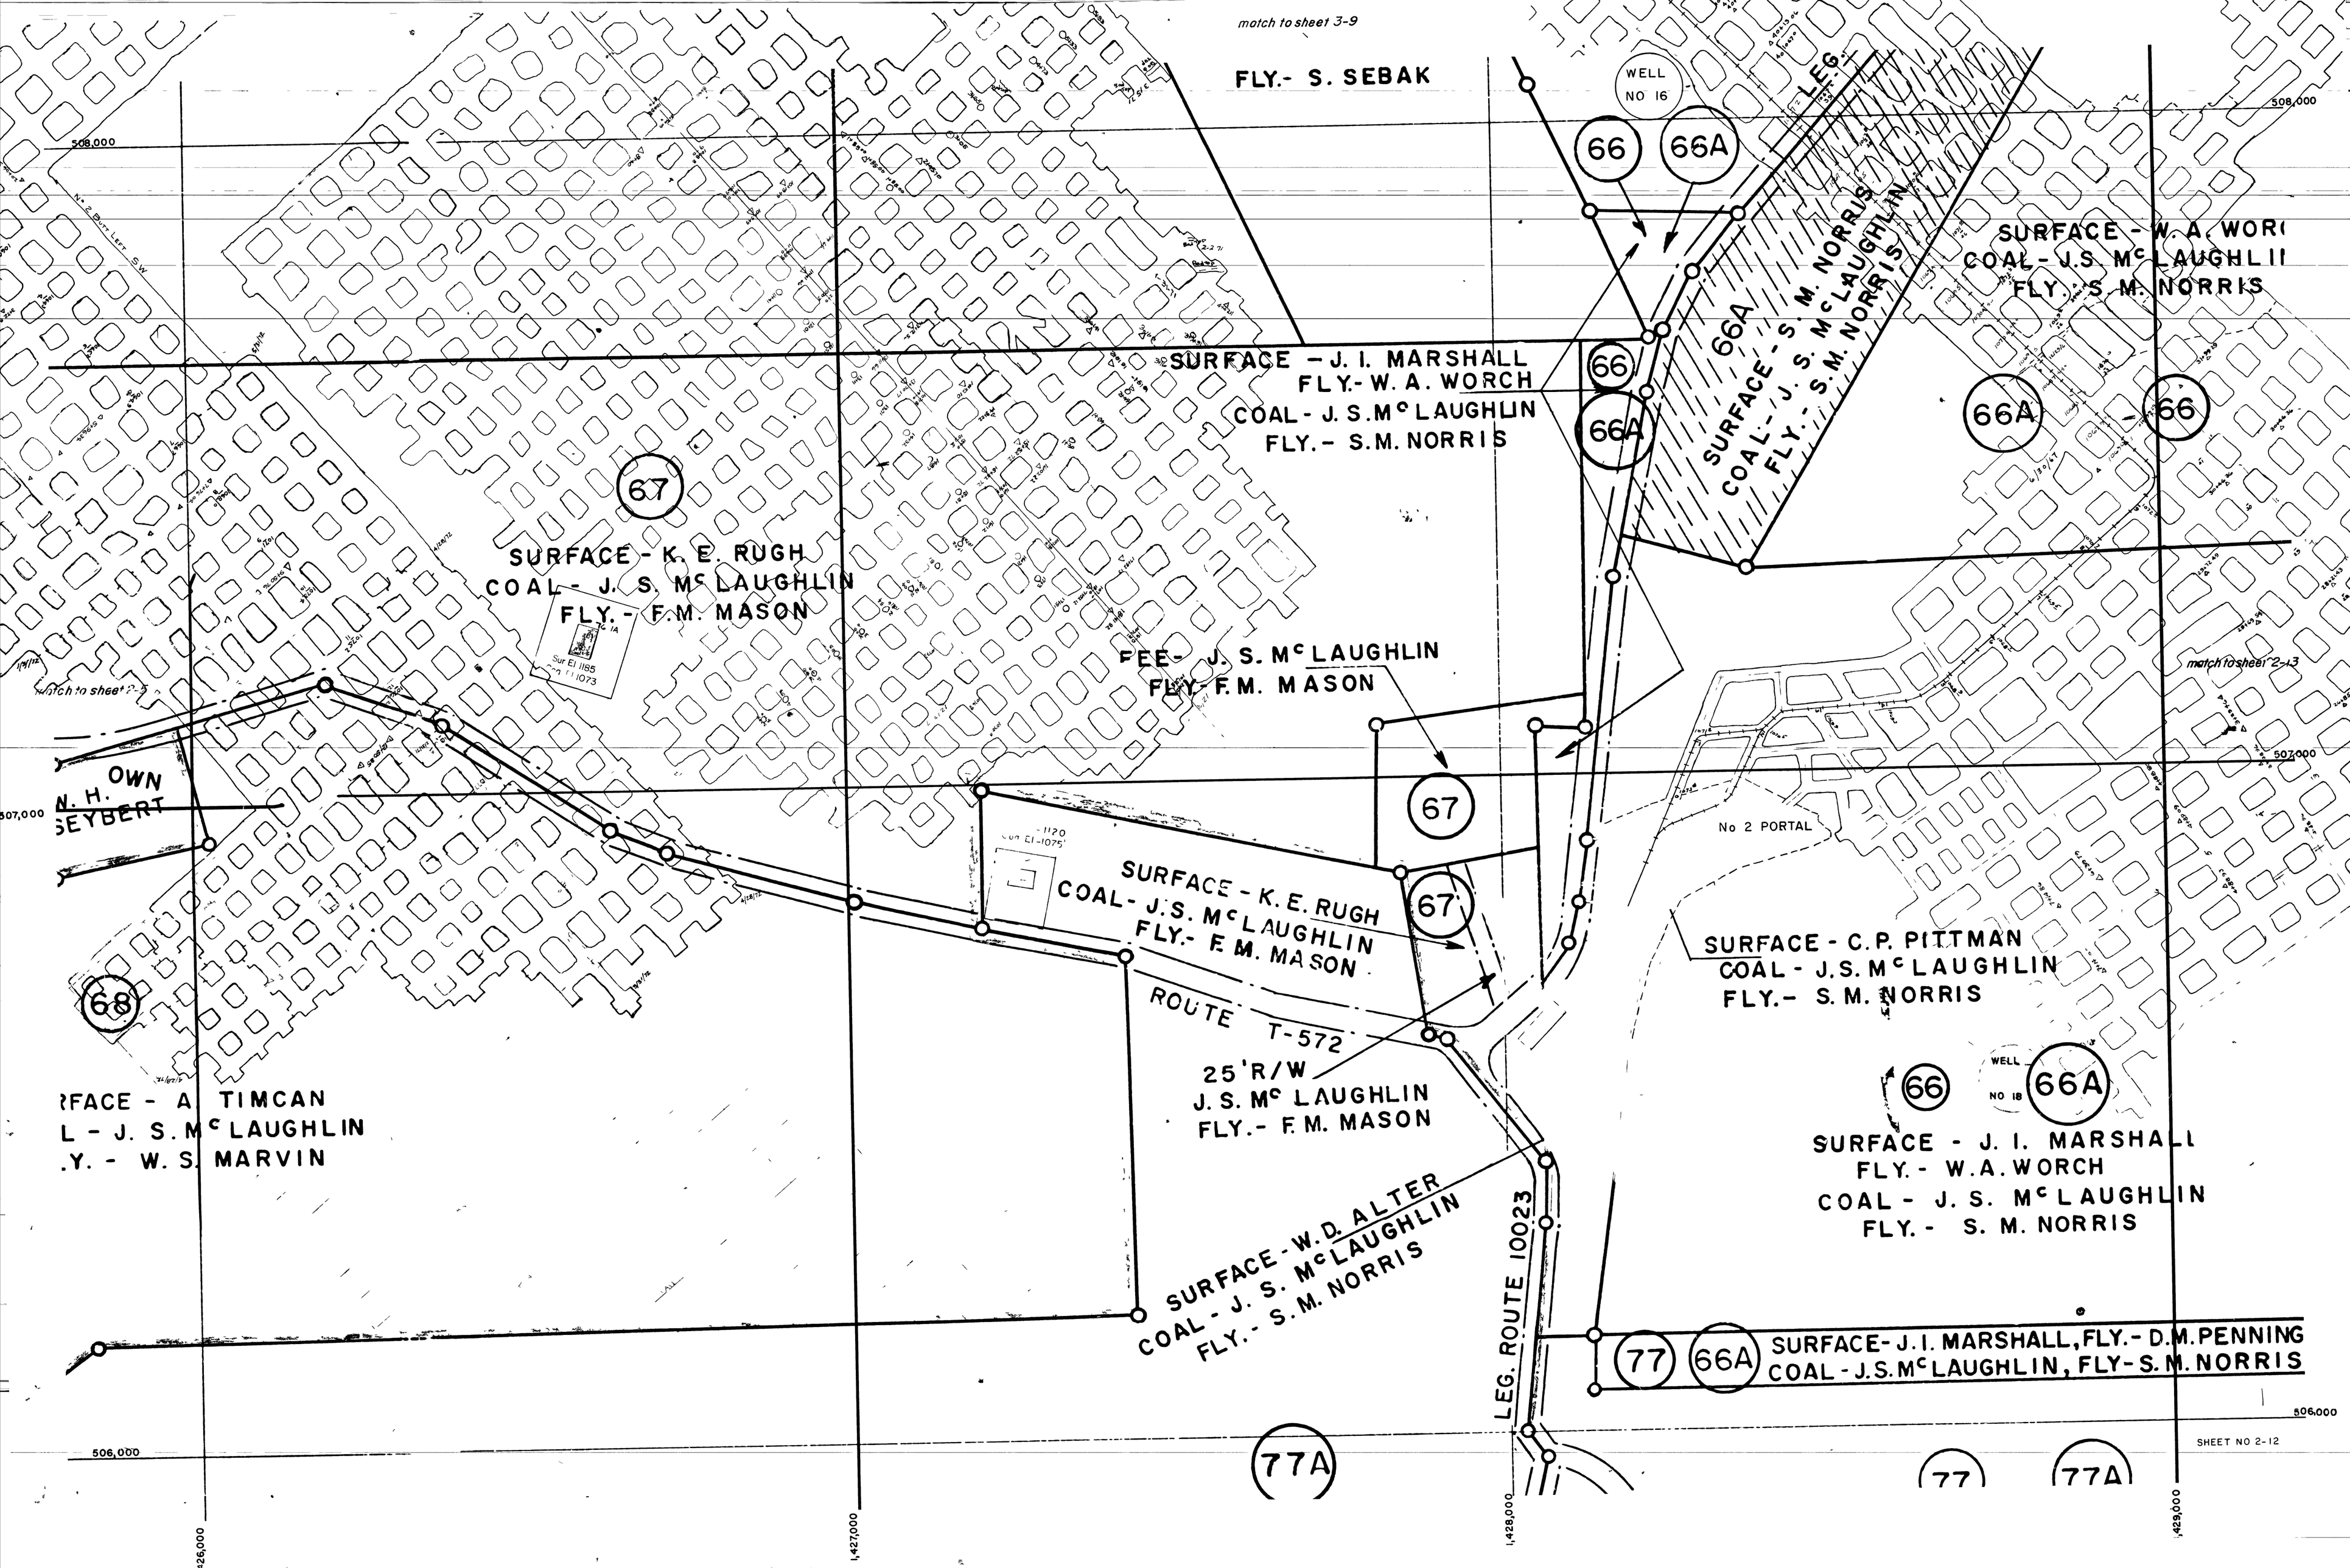
match to sheet 3-9
FLY.- S. SEBAK
WELL NO 16
66
66A
LEG.
508,000
SURFACE - W. A. WORCH
COAL - J.S. McLAUGHLIN
FLY. S. M. NORRIS
SURFACE - J. I. MARSHALL
FLY.- W. A. WORCH
COAL - J. S. McLAUGHLIN
FLY. - S.M. NORRIS
SURFACE - S. M. NORRIS
COAL - J. S. McLAUGHLIN
FLY. - S.M. NORRIS
66A
66
67
SURFACE - K. E. RUGH
COAL - J. S. McLAUGHLIN
FLY. - F.M. MASON
Sur El 1185
Coal 1073
FEE - J. S. McLAUGHLIN
FLY - F.M. MASON
match to sheet 2-13
match to sheet 2-5
507,000
N. H. OWN
SEYBERT
68
67
Sur El-1075
SURFACE - K. E. RUGH
COAL - J.S. McLAUGHLIN
FLY.- F.M. MASON
ROUTE T-572
25' R/W
J. S. McLAUGHLIN
FLY.- F.M. MASON
No 2 PORTAL
SURFACE - C.P. PITTMAN
COAL - J.S. McLAUGHLIN
FLY.- S. M. NORRIS
WELL NO 18
66
66A
SURFACE - J. I. MARSHALL
FLY. - W.A. WORCH
COAL - J. S. McLAUGHLIN
FLY. - S. M. NORRIS
SURFACE - A. TIMCAN
COAL - J. S. McLAUGHLIN
FLY. - W. S. MARVIN
SURFACE - W. D. ALTER
COAL - J. S. McLAUGHLIN
FLY. - S.M. NORRIS
LEG. ROUTE 10023
77
66A
SURFACE - J. I. MARSHALL, FLY. - D.M. PENNING
COAL - J.S. McLAUGHLIN, FLY - S.M. NORRIS
506,000
77A
77
77A
SHEET NO 2-12
1,426,000
1,427,000
1,428,000
1,429,000