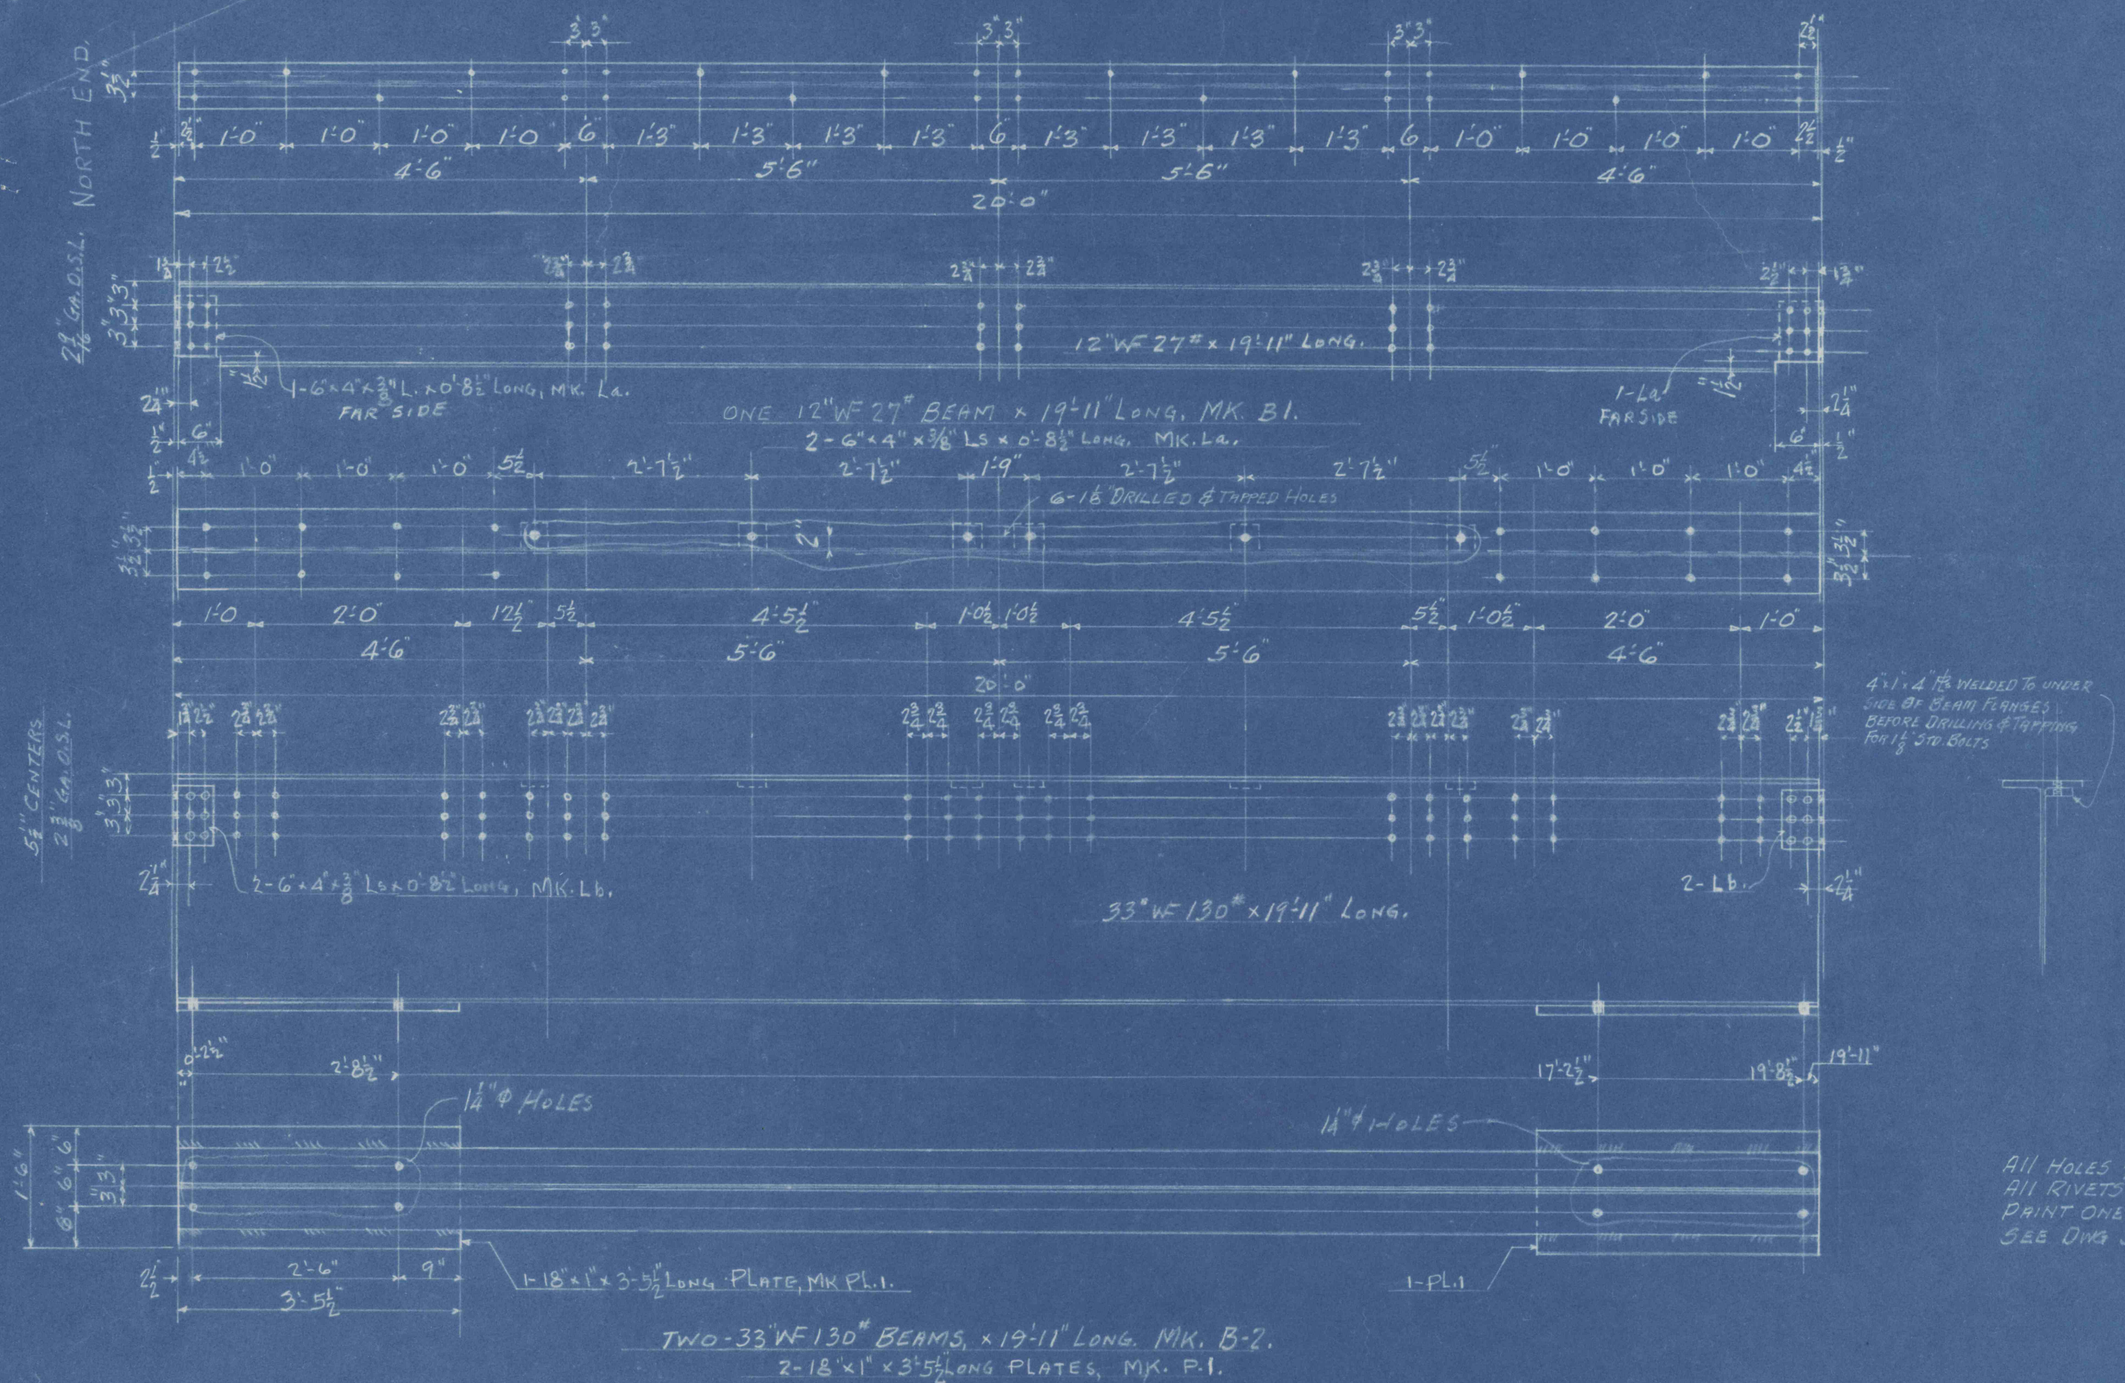

All HOLES 13/16" DIA. UNLESS NOTED
All RIVETS ¾" DIA.
PAINT ONE SHOP COAT
SEE DWG S-3124

LEHIGH COAL & NAVIGATION CO GREENWOOD #10 SHAFT	
STEEL SUPPORTS FOR PUMP & MOTOR DETAILS	
DATE JAN 24 1958	DRAWN BY F.T. REPP
	S-3126