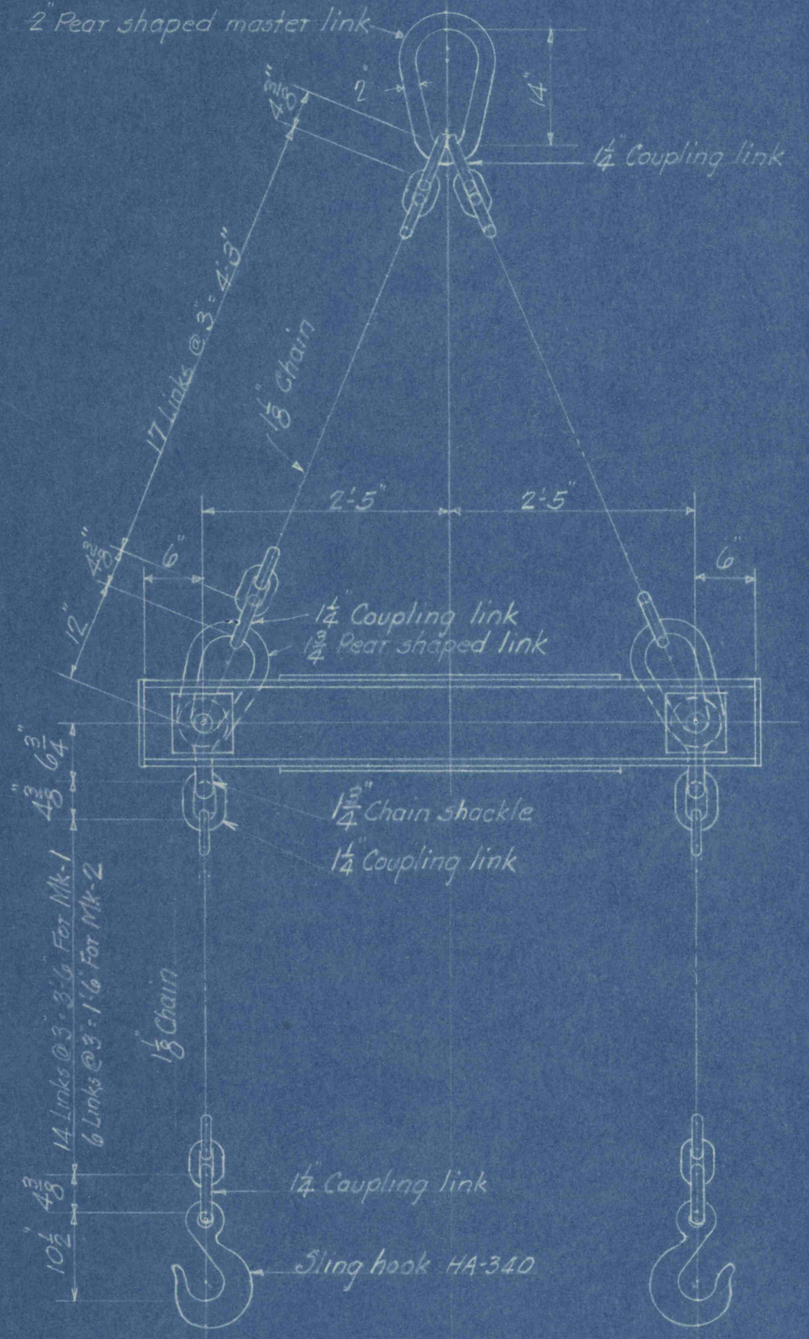

TWO - DOUBLE SLING CHAINS MK-1 - FOR GREENWOOD #10 MINE ONLY
TWO - DOUBLE SLING CHAINS MK-2 - FOR TAMAQUA #14 MINE ONLY
LOAD 75000#

Scale ¾"=1'-0"

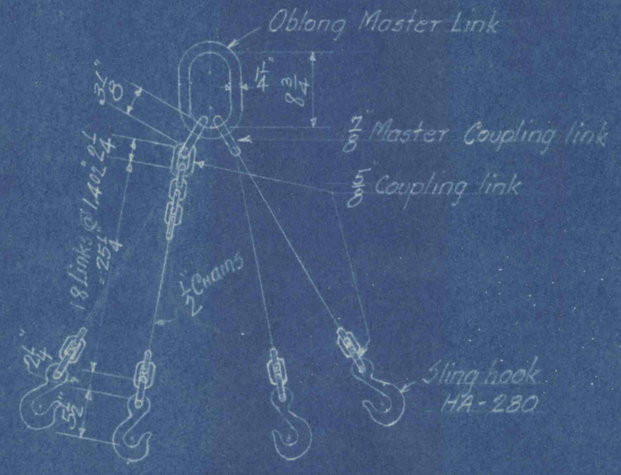

ONE - QUAD SLING CHAIN MK-3

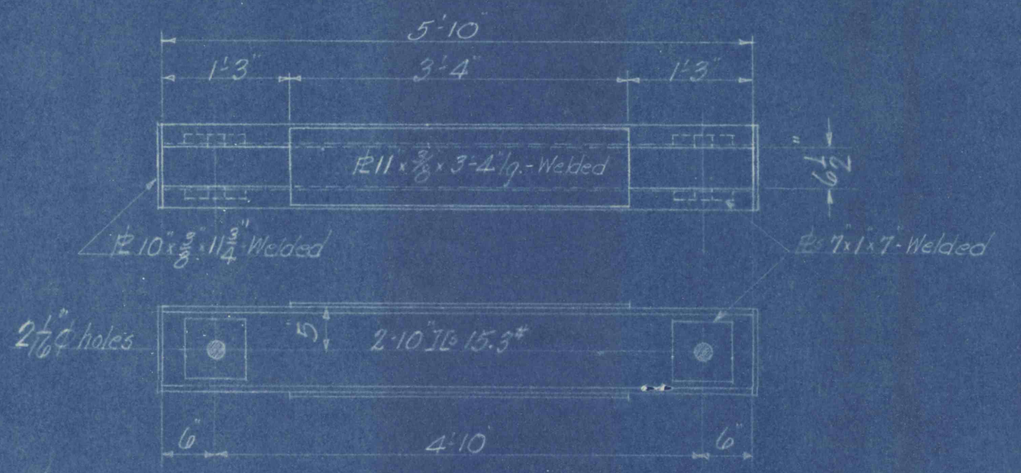

SPREADER BEAM MK-4

Note: Chain, links, hooks etc. from Data book No. 100 Columbus McKinnon Chain Corp. — Herc-Alloy steel Or Equal

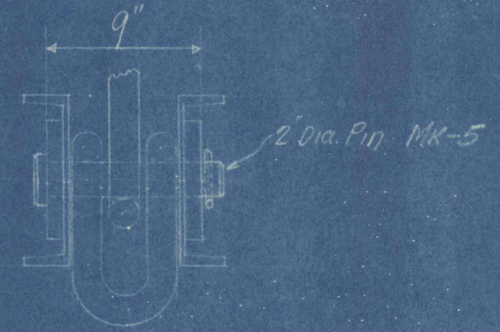

LEHIGH COAL & NAVIGATION CO
TAMAQUA #14 & GREENWOOD #10 SHAFTS

DOUBLE SLING CHAINS

DATE - MAR 28, 1958 | DRAWING BY H.W.D.

S-3139