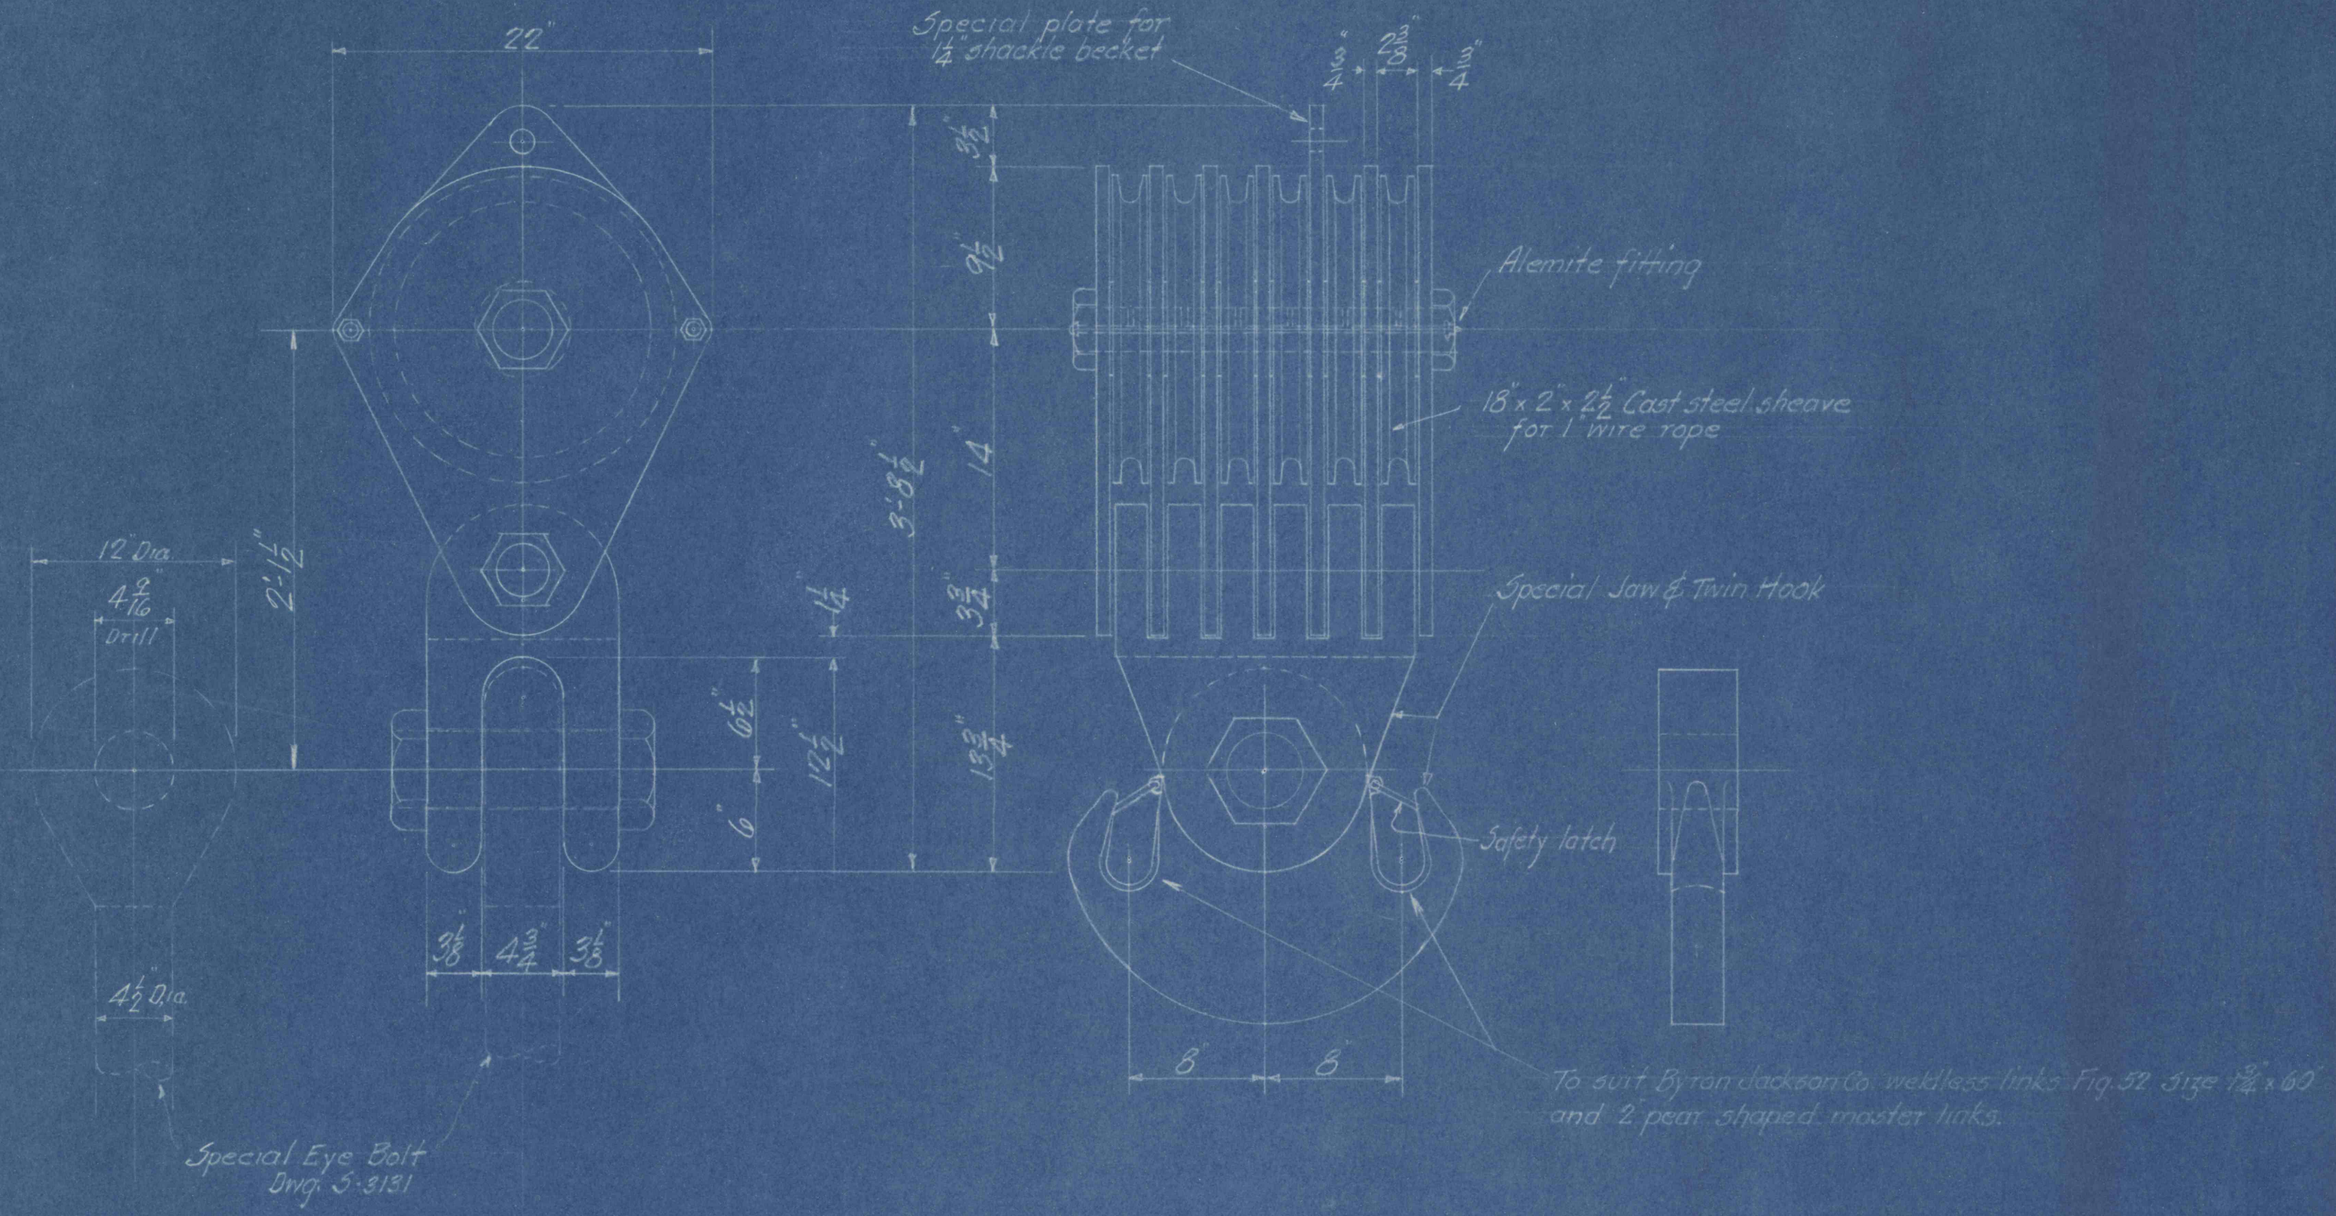

LEHIGH COAL & NAVIGATION CO TAMAQUA #14 & GREENWOOD #10 SHAFTS	
18" - 6 FOLD WIRE ROPE BLOCK WITH SPECIAL JAW & TWIN HOOK CAP. 75 TONS	
DATE MAR 31 1958	DRAWING BY H.W.D
	S-3132