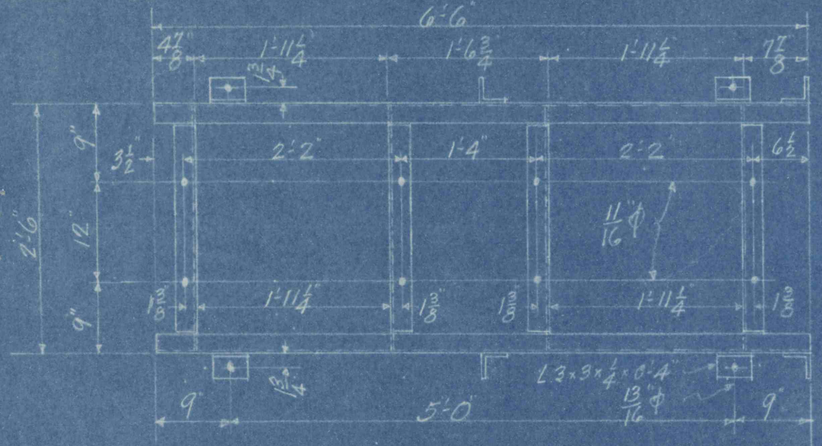

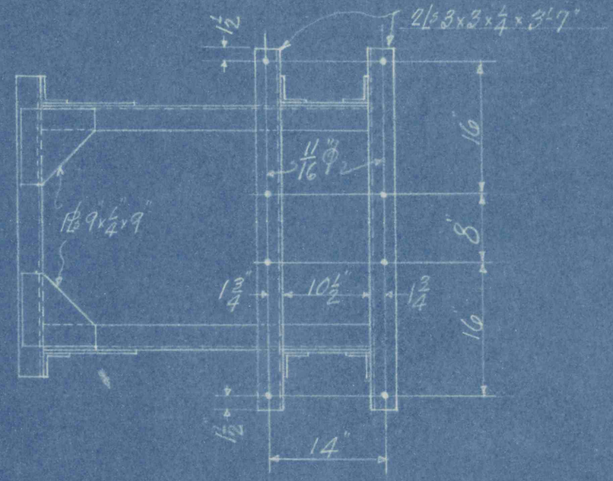

NOTES:
All angles 3"x3"x1/4
All plates 1/4 thick
Stitch weld construction
Paint one shop coat

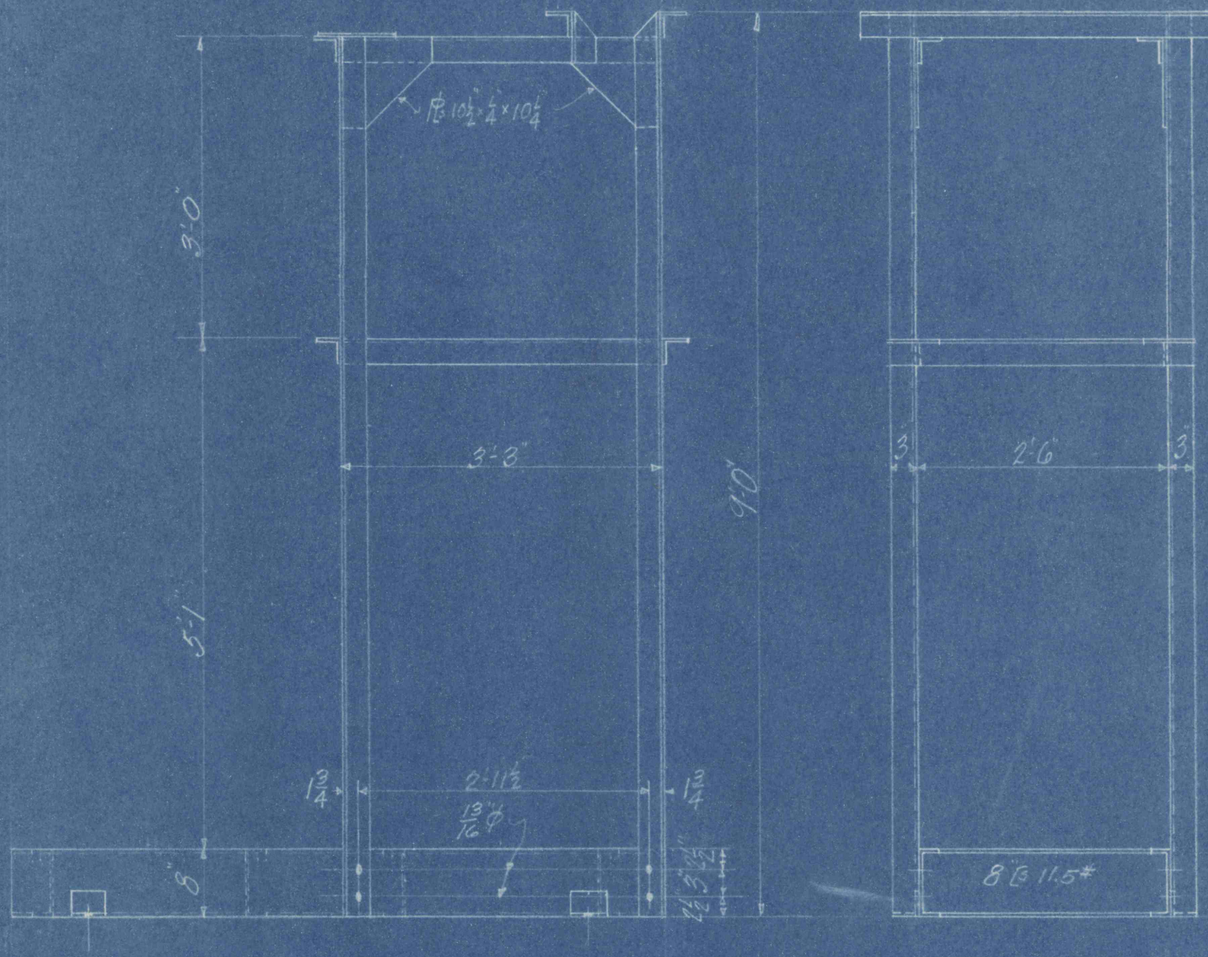

LEHIGH COAL & NAVIGATION CO. GREENWOOD #10 SHAFT	
STEEL SUPPORT FOR COOLER & OIL TANK	
DATE FEB 18 1958	DRAWING BY H.W.D.
	S-3136