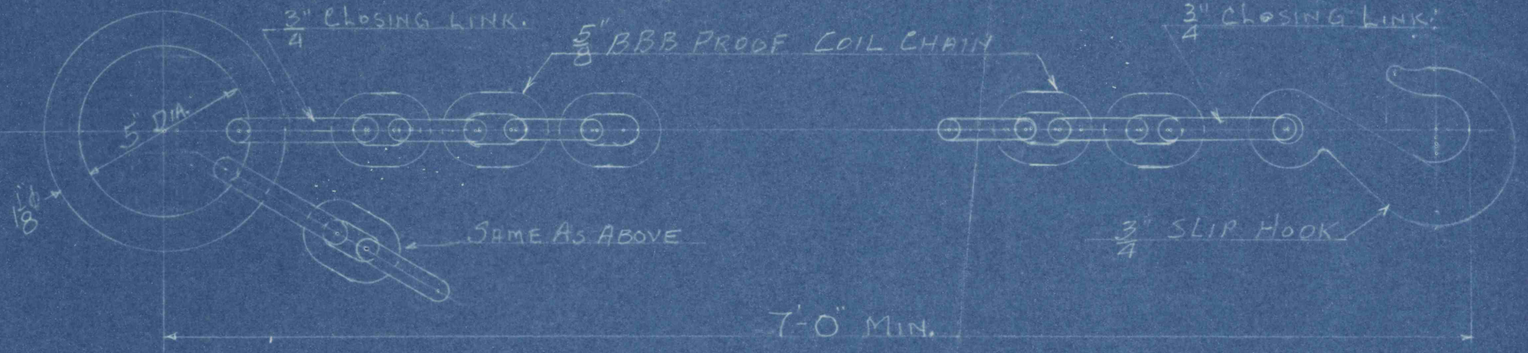

5/8" Double Sling Chain with Ring and Slip Hooks. Item #1.

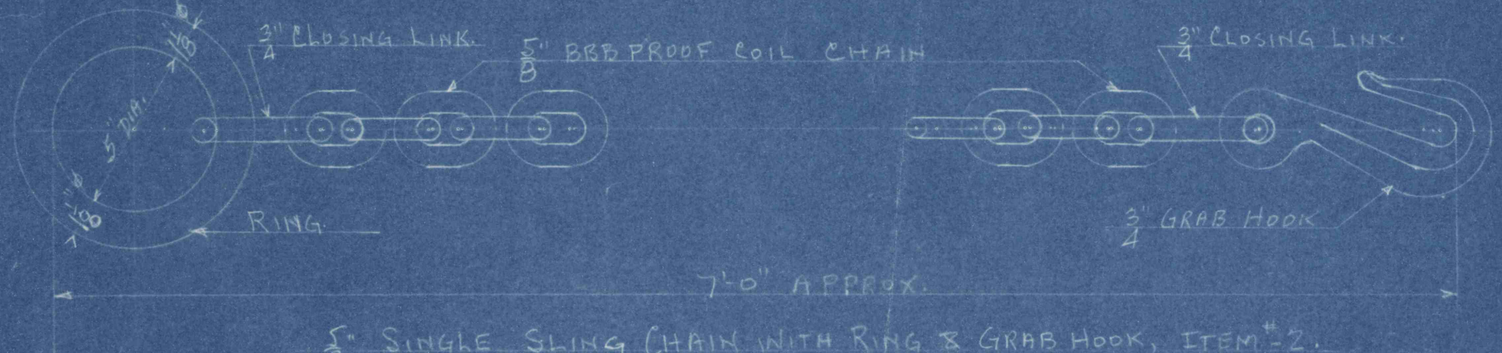

5/8" Single Sling Chain with Ring & Grab Hook, Item #2.

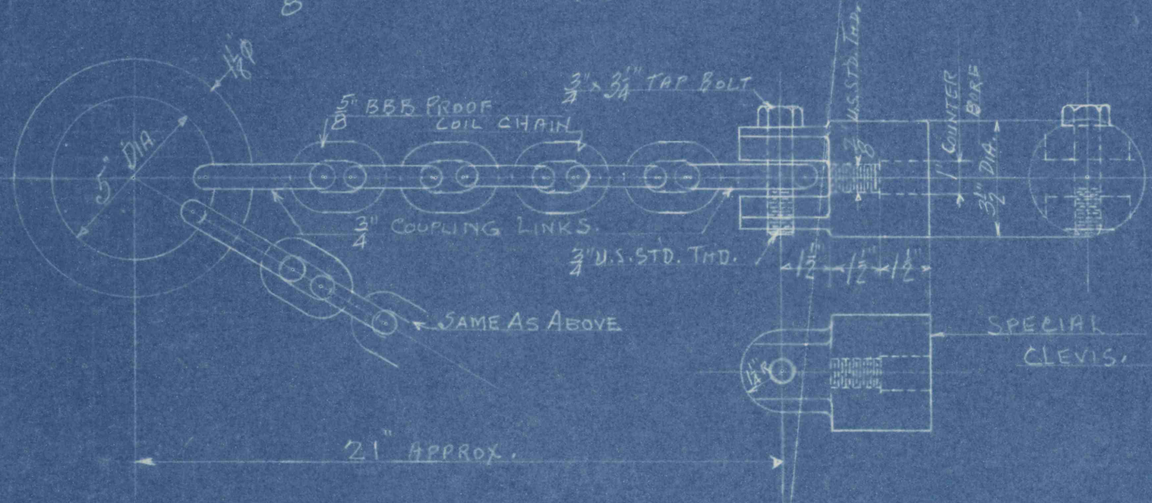

5/8" Double Sling Chain With Ring & Special Clevis, Item #3.

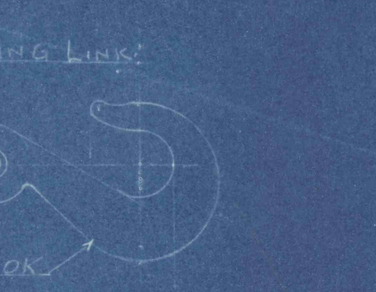

Eye Bolt, Item #4.

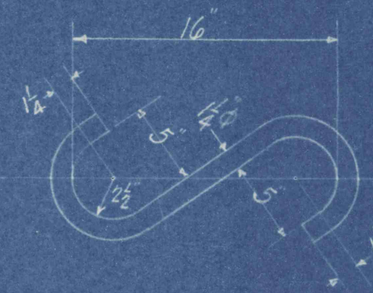

1 1/4" S-Hooks Item #6

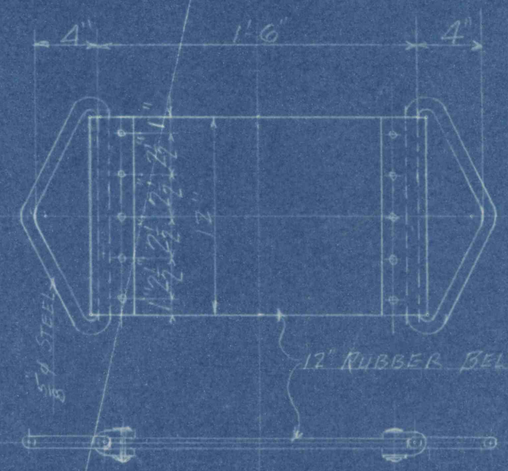

Lifting Strap, Item #5.
For Oil Tubes & Drive Shafts.

Lehigh Coal & Navigation Co.
Tamaqua #14 & Greenwood #10 Shafts.
Special Chain Slings.

Date:- May 7, 1956	Drawn By:- F.T. Repp.
	S-3130.