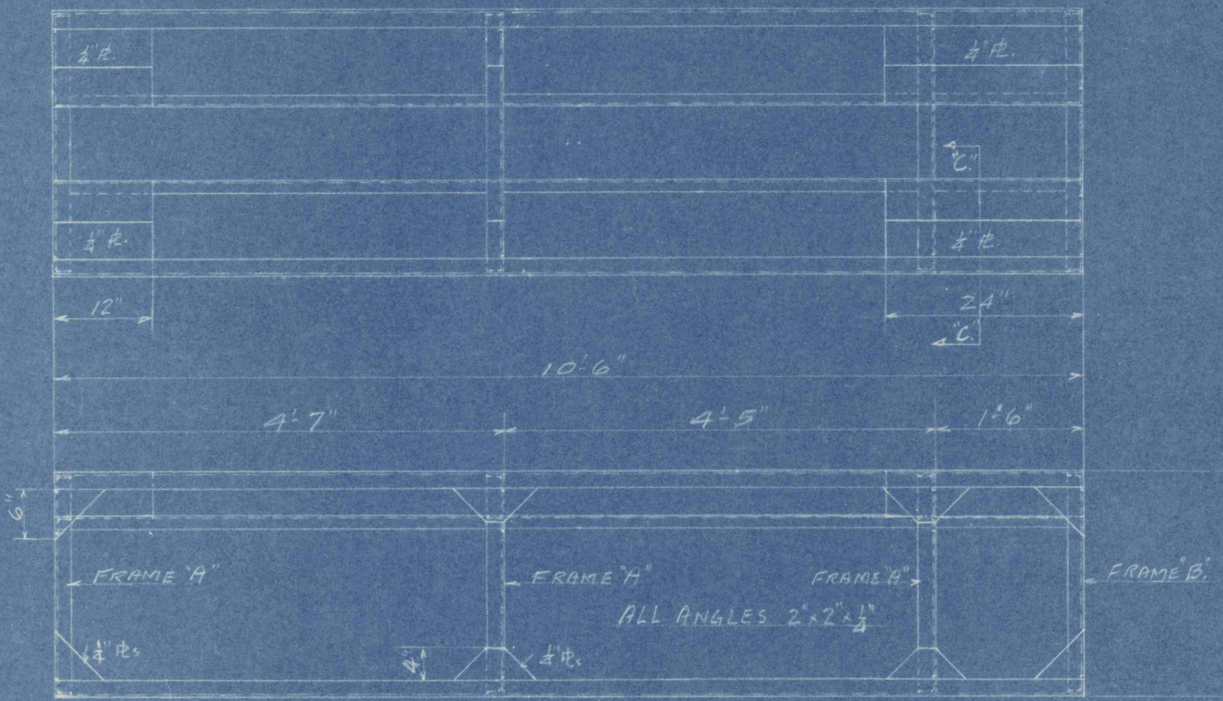

PIPE WORK BENCH, ITEM-#1.

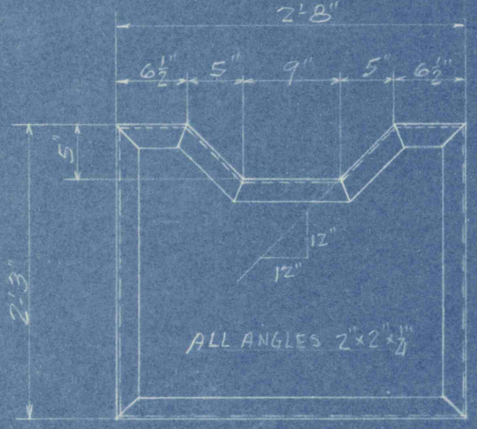

FRAME "A" 3-REQ'D.

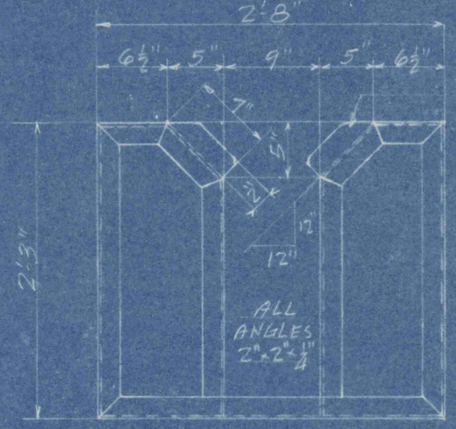

FRAME "B" 1-REQ'D.

WELD 4"x3/8"x0'-7" STOP PLATE.

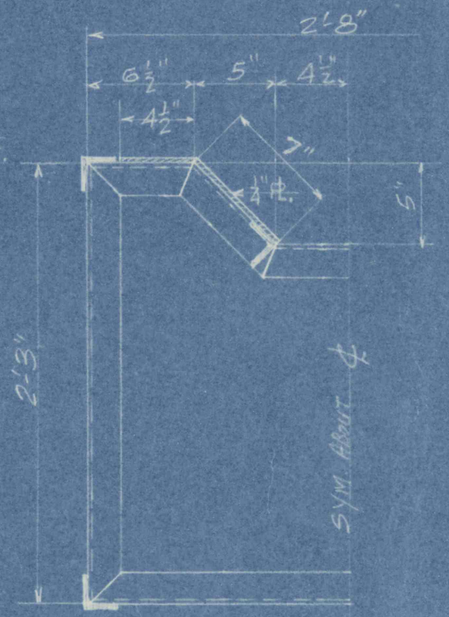

SECTION "C-C".

LEHIGH COAL & NAVIGATION CO. TAMAQUA #14 & GREENWOOD #10 SHAFTS.	
PIPE WORK BENCH.	
DATE:- MAY 4, 1956	DRAWN BY:- F.T. REPP.
	S-3129.