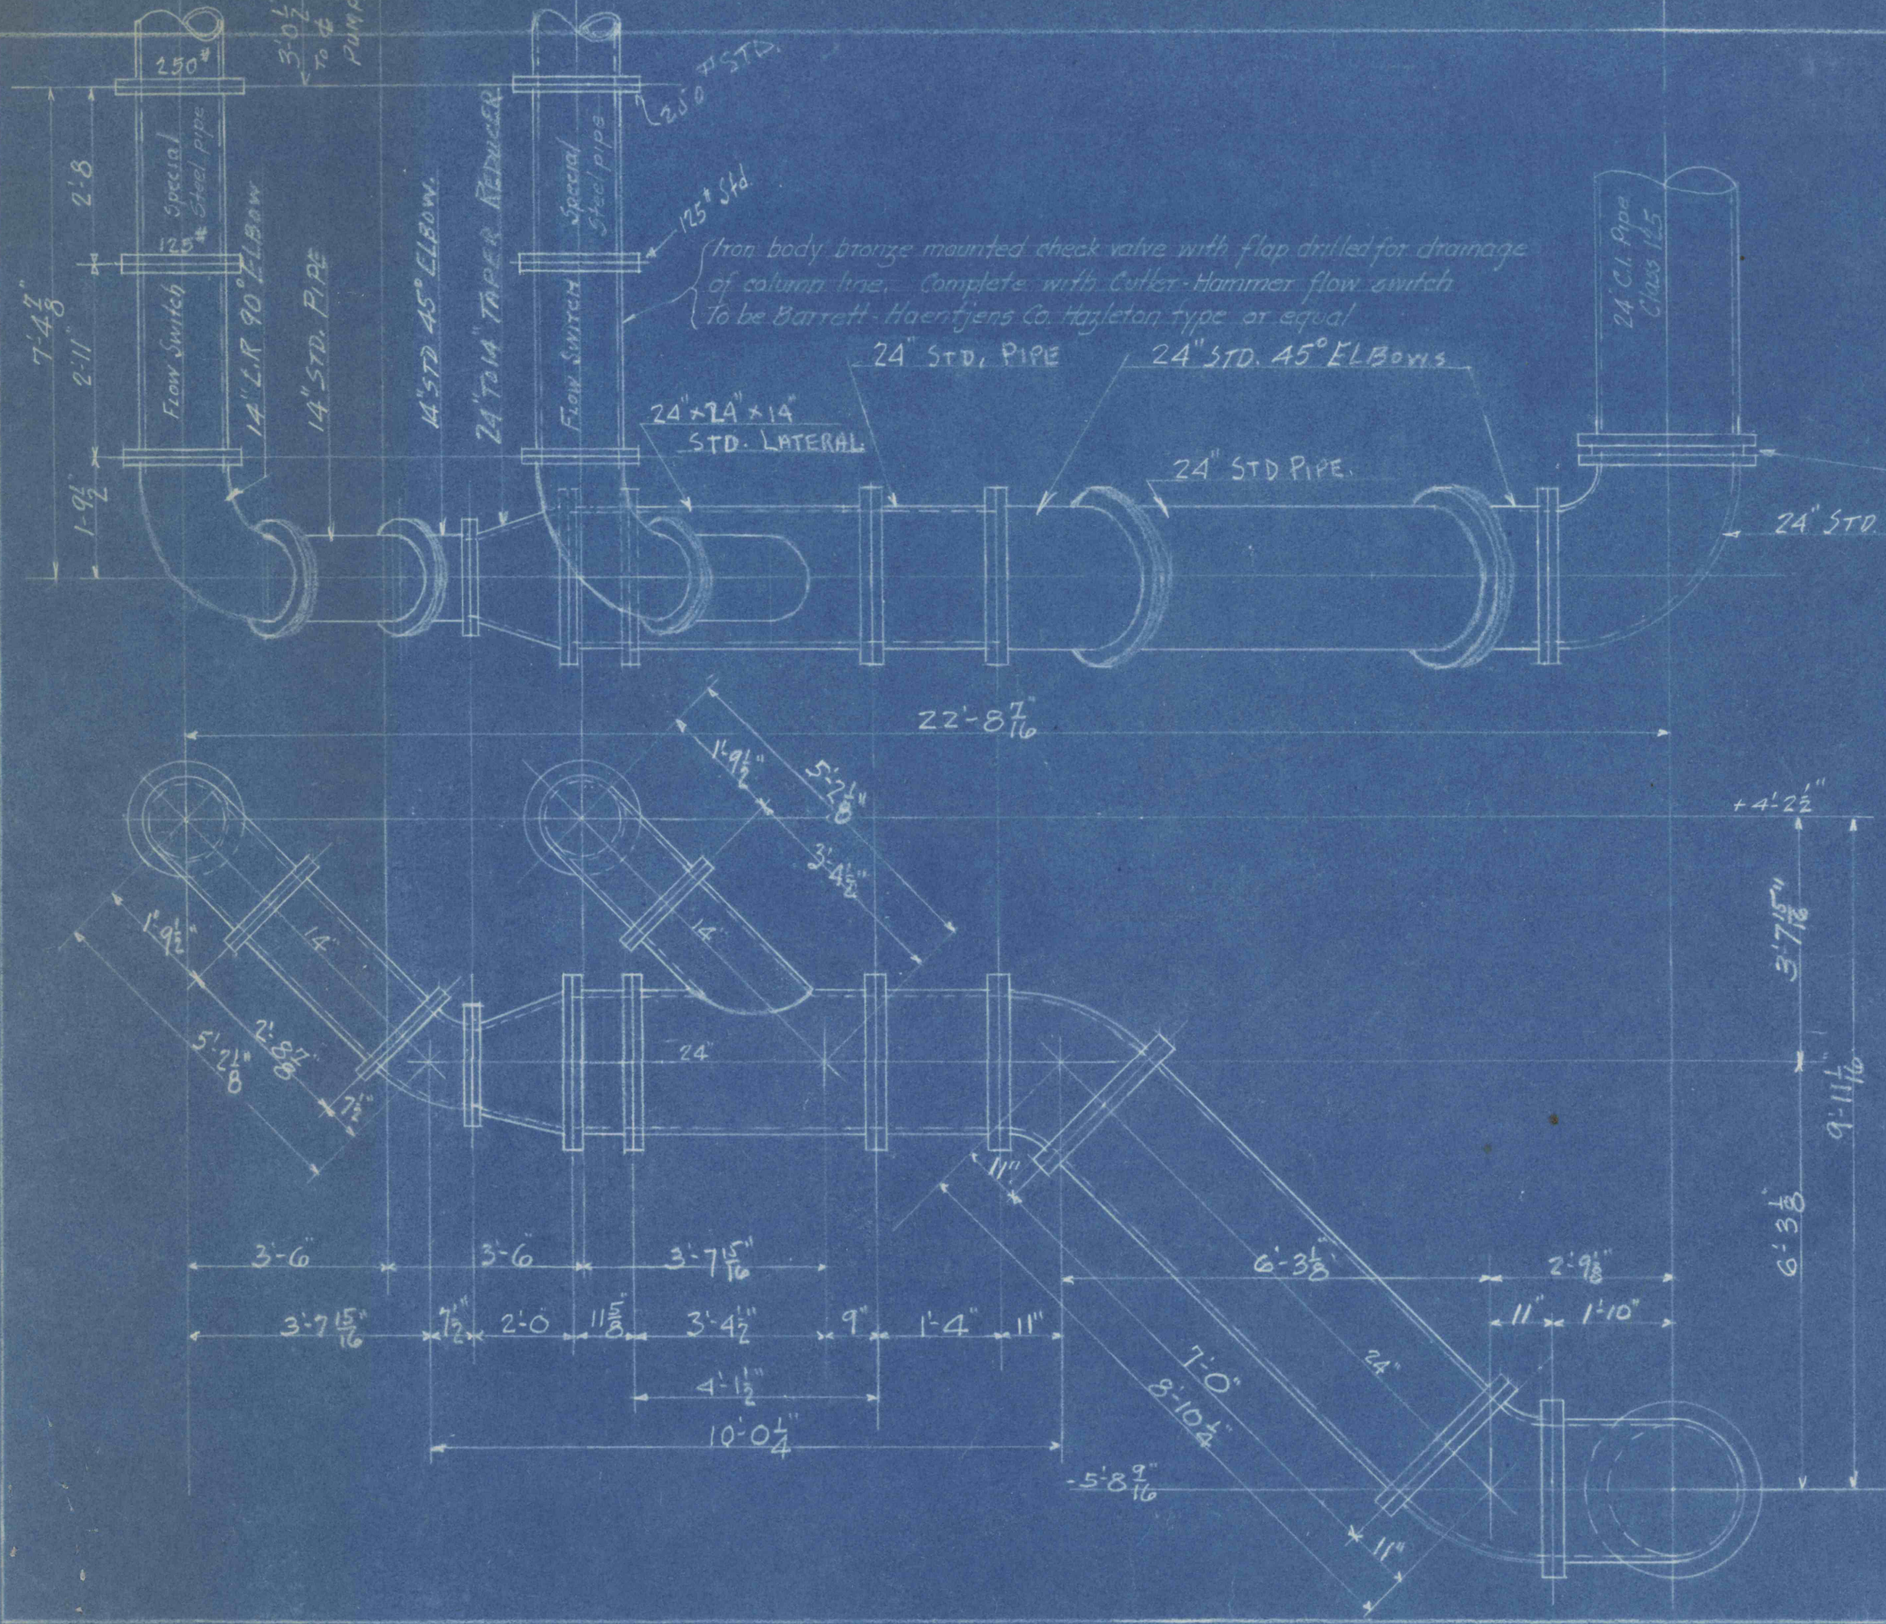

⅛" Allowed for gaskets

This piping bitumastic coated inside & out

ALL PIPE & FITTINGS, TO BE C.I. FLANGED FOR 125# W.P.

DISCHARGE PIPE LAYOUT FOR GREENWOOD #10 SHAFT.

LEHIGH COAL NAVIGATION CO., LANSFORD, PA.

DATE:- NOV. 18, 1957.	DRAWN BY:- F.R.
SCALE:- ½" = 1 FOOT.	TRACED BY:-
REVISIONS:- 1-13-58	CHECKED BY:-

S-3133