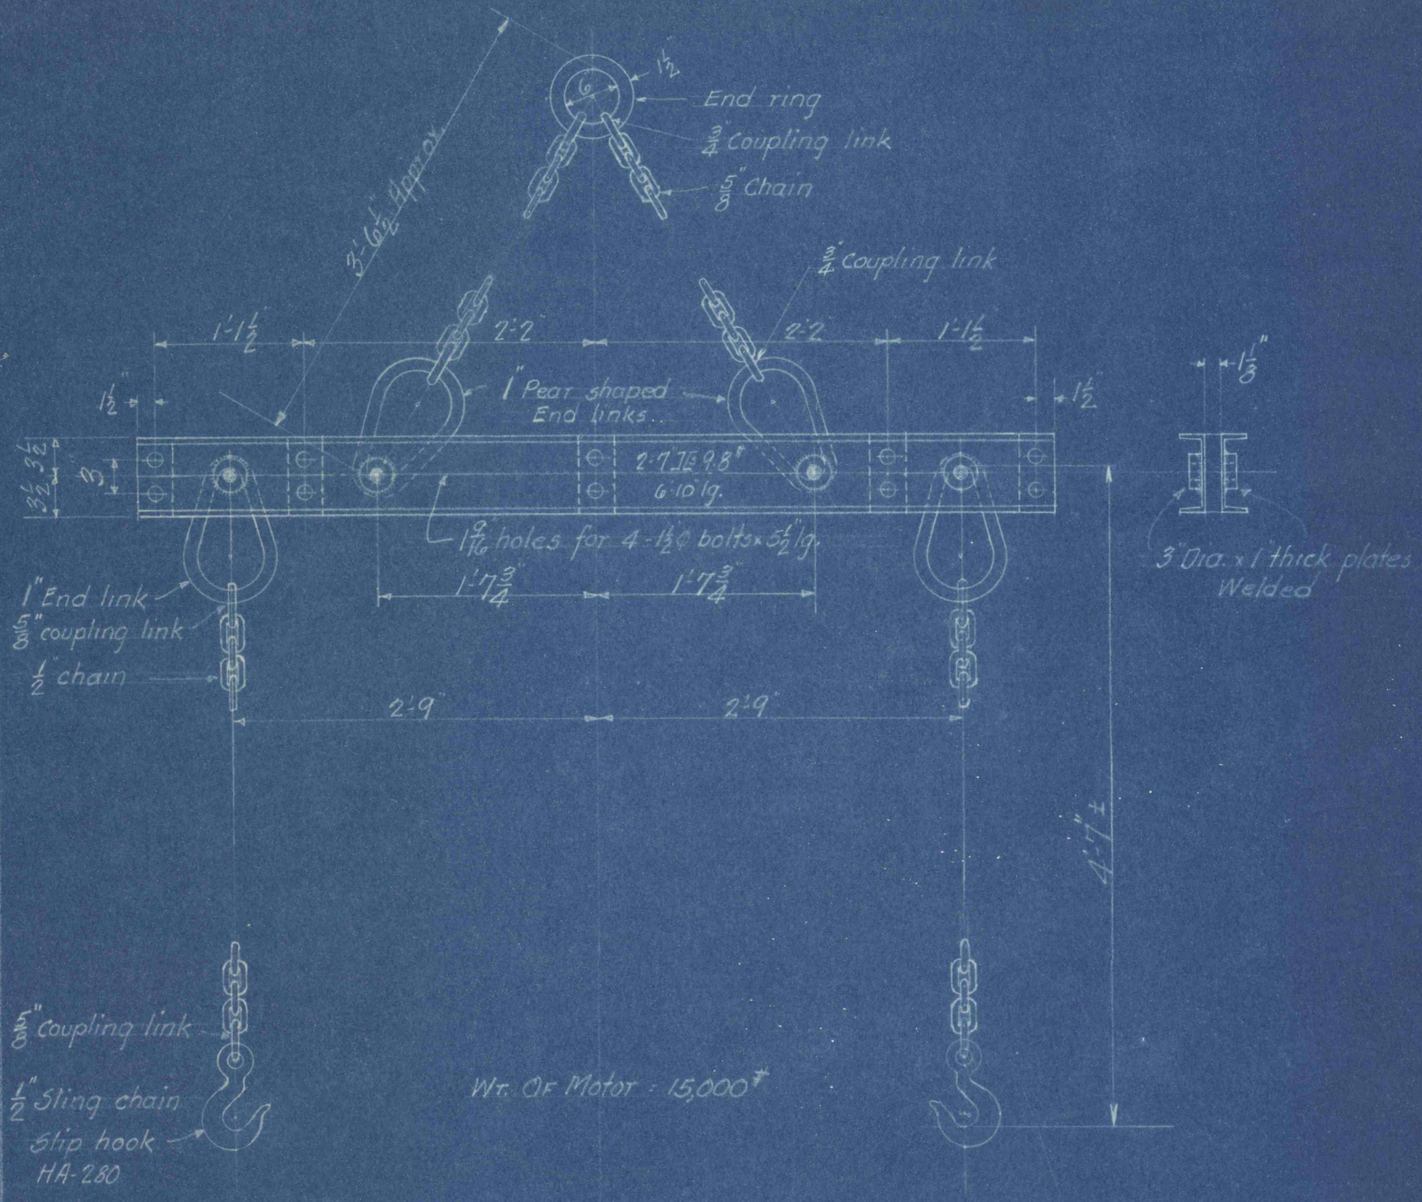


Wt. Of Motor : 15,000#

SLING FOR LIFTING PUMP MOTOR

Scale 1"=1'-0

Note: Chain, links & hooks from Data book No. 100
Columbus McKinnon Chain Corp.

| | |
|---|---|
| LEHIGH COAL & NAVIGATION CO. GREENWOOD #10 & TAMAQUA #14 SHAFTS | |
| SLING FOR LIFTING MOTOR | |
| DATE JAN 30, 1958 | DRAWN BY H.W.D. |
| | S-3134 |