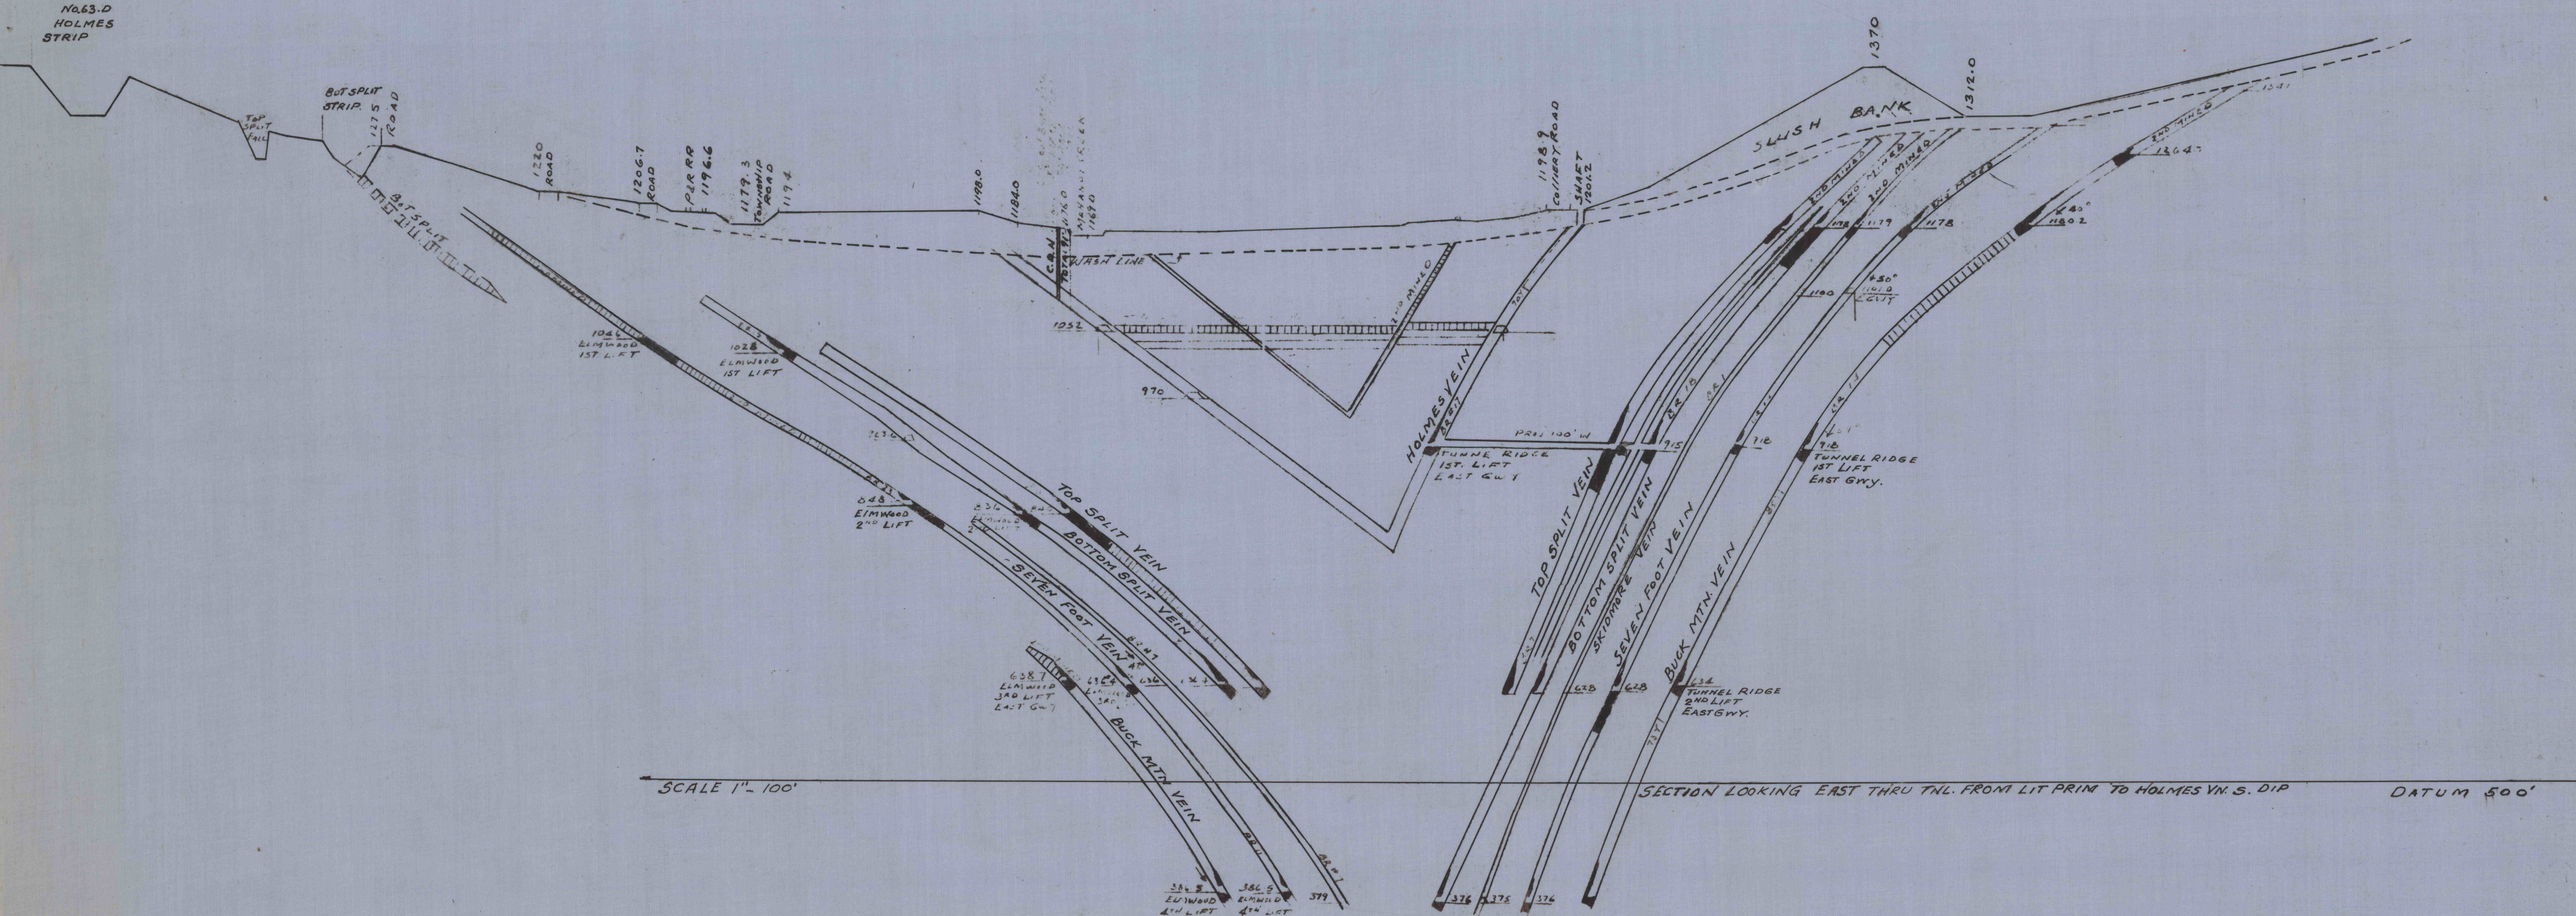
No.63.D
HOLMES
STRIP
TOP SPLIT FALL
BOT SPLIT STRIP.
1275 ROAD
BOT SPLIT
1220 ROAD
1206.7 ROAD
PERRY 1196.6
1179.3 TOWNSHIP ROAD 1194
1198.0
1184.0
CANAL
MINERAL LINE 1170
1198.8 CALGARY ROAD
SHAFT 1201.2
SLUSH BANK
1370
1312.0
1341
1364
1352
970
1028 ELMWOOD 1ST LIFT
1048 ELMWOOD 2ND LIFT
TOP SPLIT VEIN
BOTTOM SPLIT VEIN
SEVEN FOOT VEIN
BUCK MTN VEIN
638.7 ELMWOOD 3RD LIFT
384.5 ELMWOOD 4TH LIFT
379
HOLMES VEIN
TUNNEL RIDGE 1ST. LIFT EAST GWY
PRIM 100' W
SKIDMORE VEIN
634 TUNNEL RIDGE 2ND LIFT EAST GWY.
TUNNEL RIDGE 1ST LIFT EAST GWY.
376
375
SCALE 1"= 100'
SECTION LOOKING EAST THRU TNL. FROM LIT PRIM TO HOLMES VN. S. DIP
DATUM 500'