P&R.C.&I.Co.

Cross Section through Kohinoor No 1 Slope West Shenandoah Long Tunnel and Gilberton & Draper Collieries 1350 Feet West of East Line

Ashland Pa April 16-1904

→ scale 100 feet per inch ←
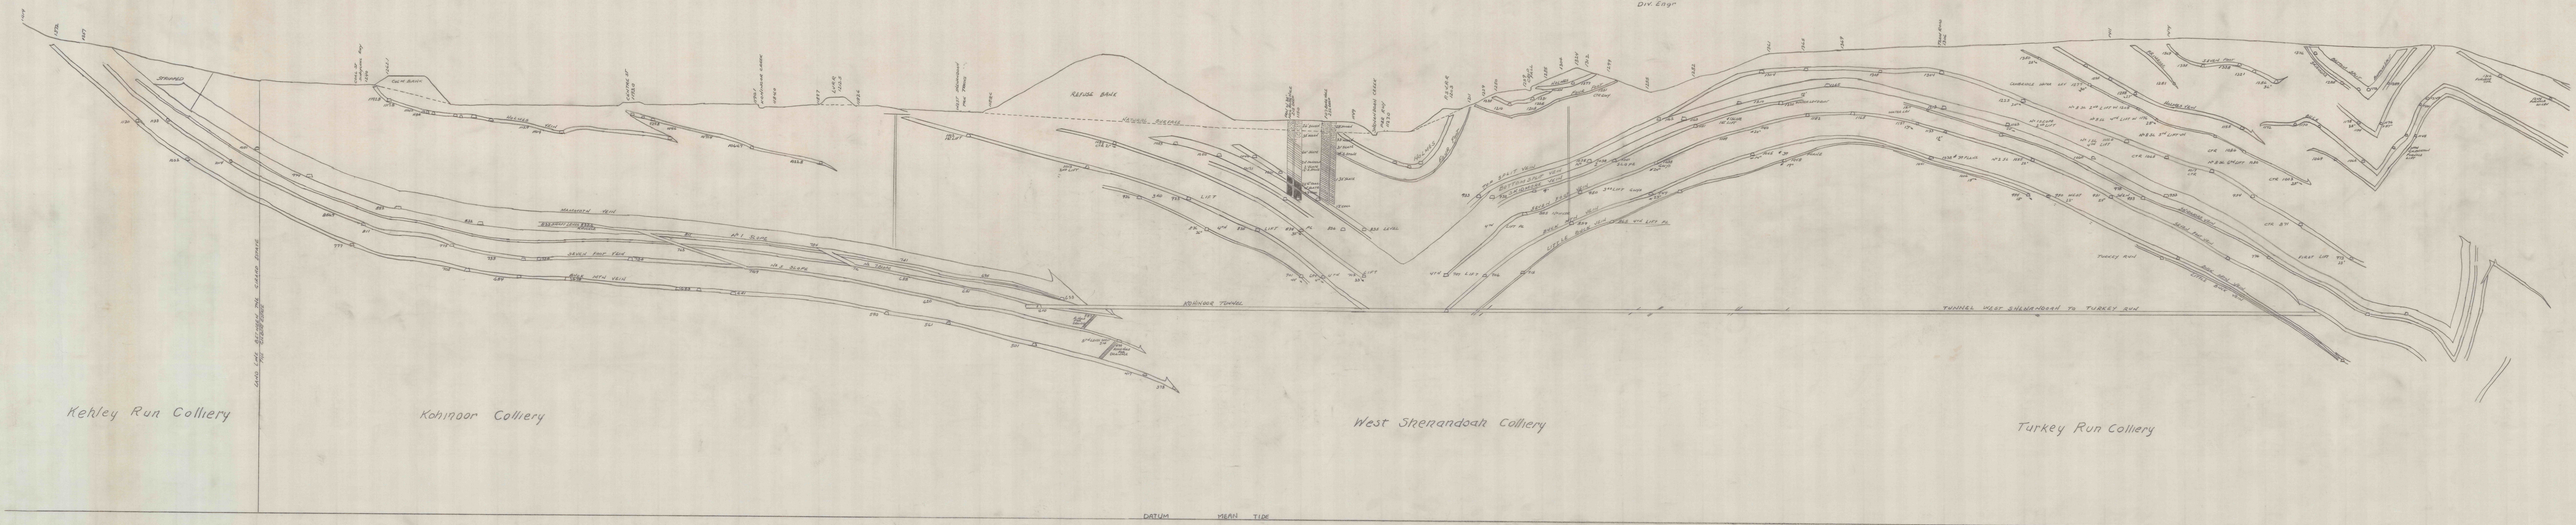
Jas. B. Garner
Div. Engr.