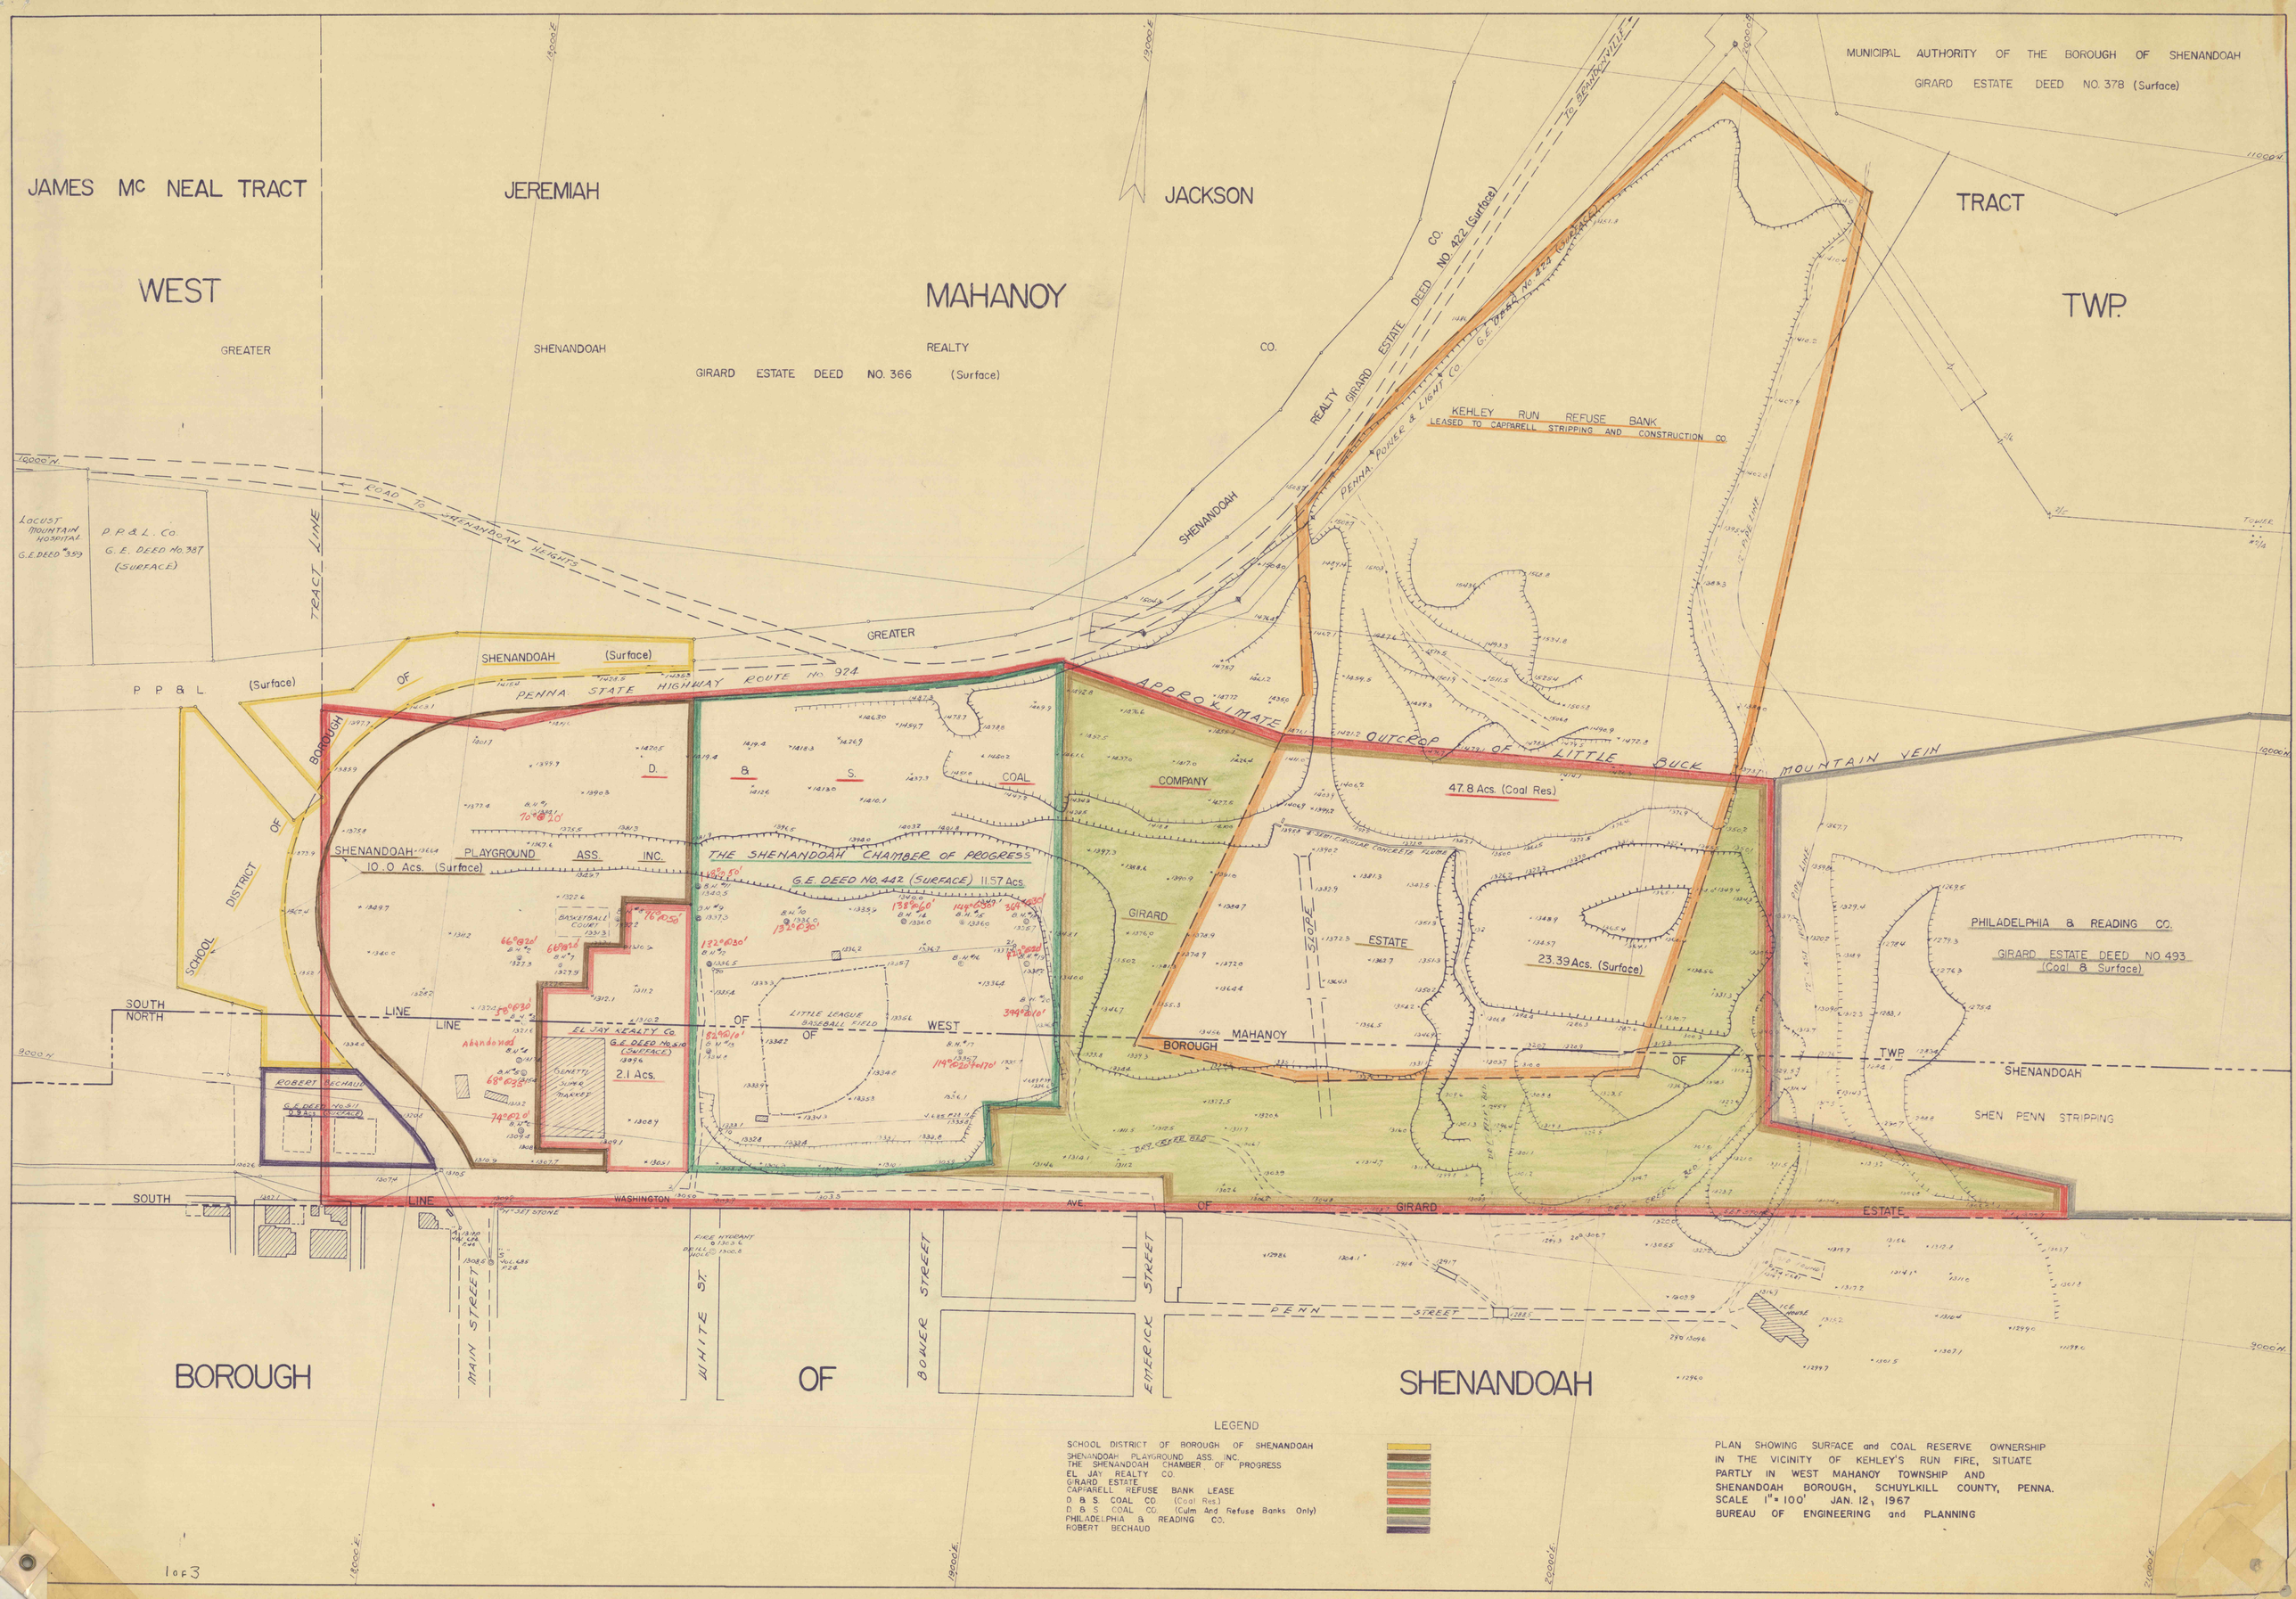

MUNICIPAL AUTHORITY OF THE BOROUGH OF SHENANDOAH
GIRARD ESTATE DEED NO. 378 (Surface)
JAMES Mc NEAL TRACT
JEREMIAH
JACKSON
TRACT
WEST
MAHANOY
TWP.
GREATER
SHENANDOAH
REALTY
CO.
GIRARD ESTATE DEED NO. 366 (Surface)
GIRARD ESTATE DEED NO. 422 (Surface)
KEHLEY RUN REFUSE BANK
LEASED TO CAPPARELL STRIPPING AND CONSTRUCTION CO.
LOCUST MOUNTAIN HOSPITAL
G.E. DEED #359
P.P.&L. Co.
G.E. DEED No. 387
(SURFACE)
ROAD TO SHENANDOAH HEIGHTS
TRACT LINE
P.P.&L. (Surface)
SHENANDOAH (Surface)
PENNA. STATE HIGHWAY ROUTE No. 924
APPROXIMATE OUTCROP OF LITTLE BUCK MOUNTAIN VEIN
D. & S. COAL COMPANY
47.8 Acs. (Coal Res.)
SHENANDOAH PLAYGROUND ASS. INC.
10.0 Acs. (Surface)
THE SHENANDOAH CHAMBER OF PROGRESS
G.E. DEED NO. 442 (SURFACE) 11.57 Acs.
GIRARD ESTATE
23.39 Acs. (Surface)
PHILADELPHIA & READING CO.
GIRARD ESTATE DEED NO. 493
(Coal & Surface)
SHEN PENN STRIPPING
SCHOOL DISTRICT OF BOROUGH OF SHENANDOAH
SOUTH LINE OF WEST MAHANOY TWP.
NORTH LINE OF BOROUGH OF SHENANDOAH
EL JAY REALTY Co.
G.E. DEED No. 510 (SURFACE)
2.1 Acs.
LITTLE LEAGUE BASEBALL FIELD
ROBERT BECHAUD
G.E. DEED No. 511
SOUTH LINE OF GIRARD ESTATE
WASHINGTON AVE.
MAIN STREET
WHITE ST.
BOWER STREET
EMERICK STREET
PENN STREET
BOROUGH OF SHENANDOAH
LEGEND
SCHOOL DISTRICT OF BOROUGH OF SHENANDOAH
SHENANDOAH PLAYGROUND ASS. INC.
THE SHENANDOAH CHAMBER OF PROGRESS
EL JAY REALTY CO.
GIRARD ESTATE
CAPPARELL REFUSE BANK LEASE
D. & S. COAL CO. (Coal Res.)
D. & S. COAL CO. (Culm And Refuse Banks Only)
PHILADELPHIA & READING CO.
ROBERT BECHAUD
PLAN SHOWING SURFACE and COAL RESERVE OWNERSHIP
IN THE VICINITY OF KEHLEY'S RUN FIRE, SITUATE
PARTLY IN WEST MAHANOY TOWNSHIP AND
SHENANDOAH BOROUGH, SCHUYLKILL COUNTY, PENNA.
SCALE 1" = 100' JAN. 12, 1967
BUREAU OF ENGINEERING and PLANNING
1 of 3