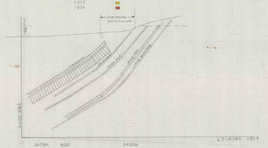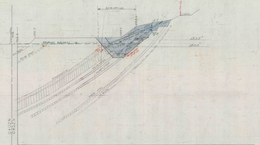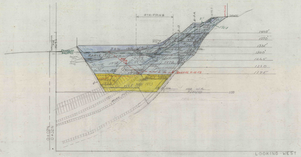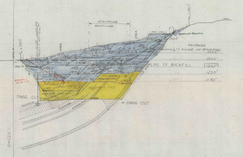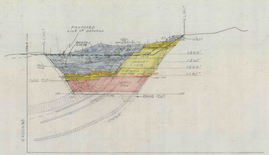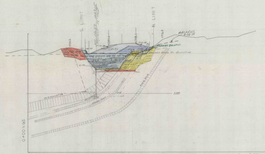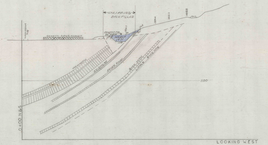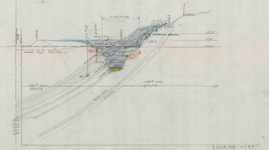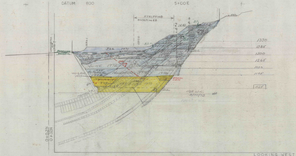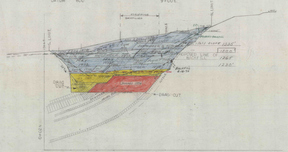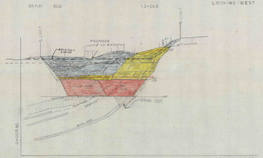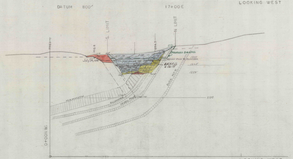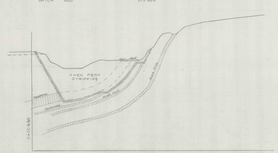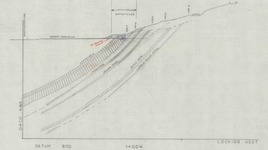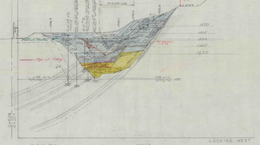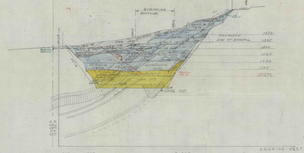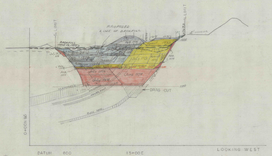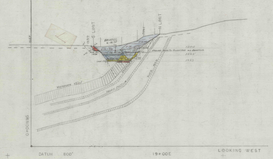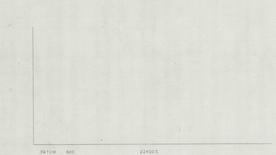KEHLEY RUN MINE FIRE
PROJECT NO. 9-309
PROGRESS SECTIONS
SCALE: 1"=100' 1971 1972 1974