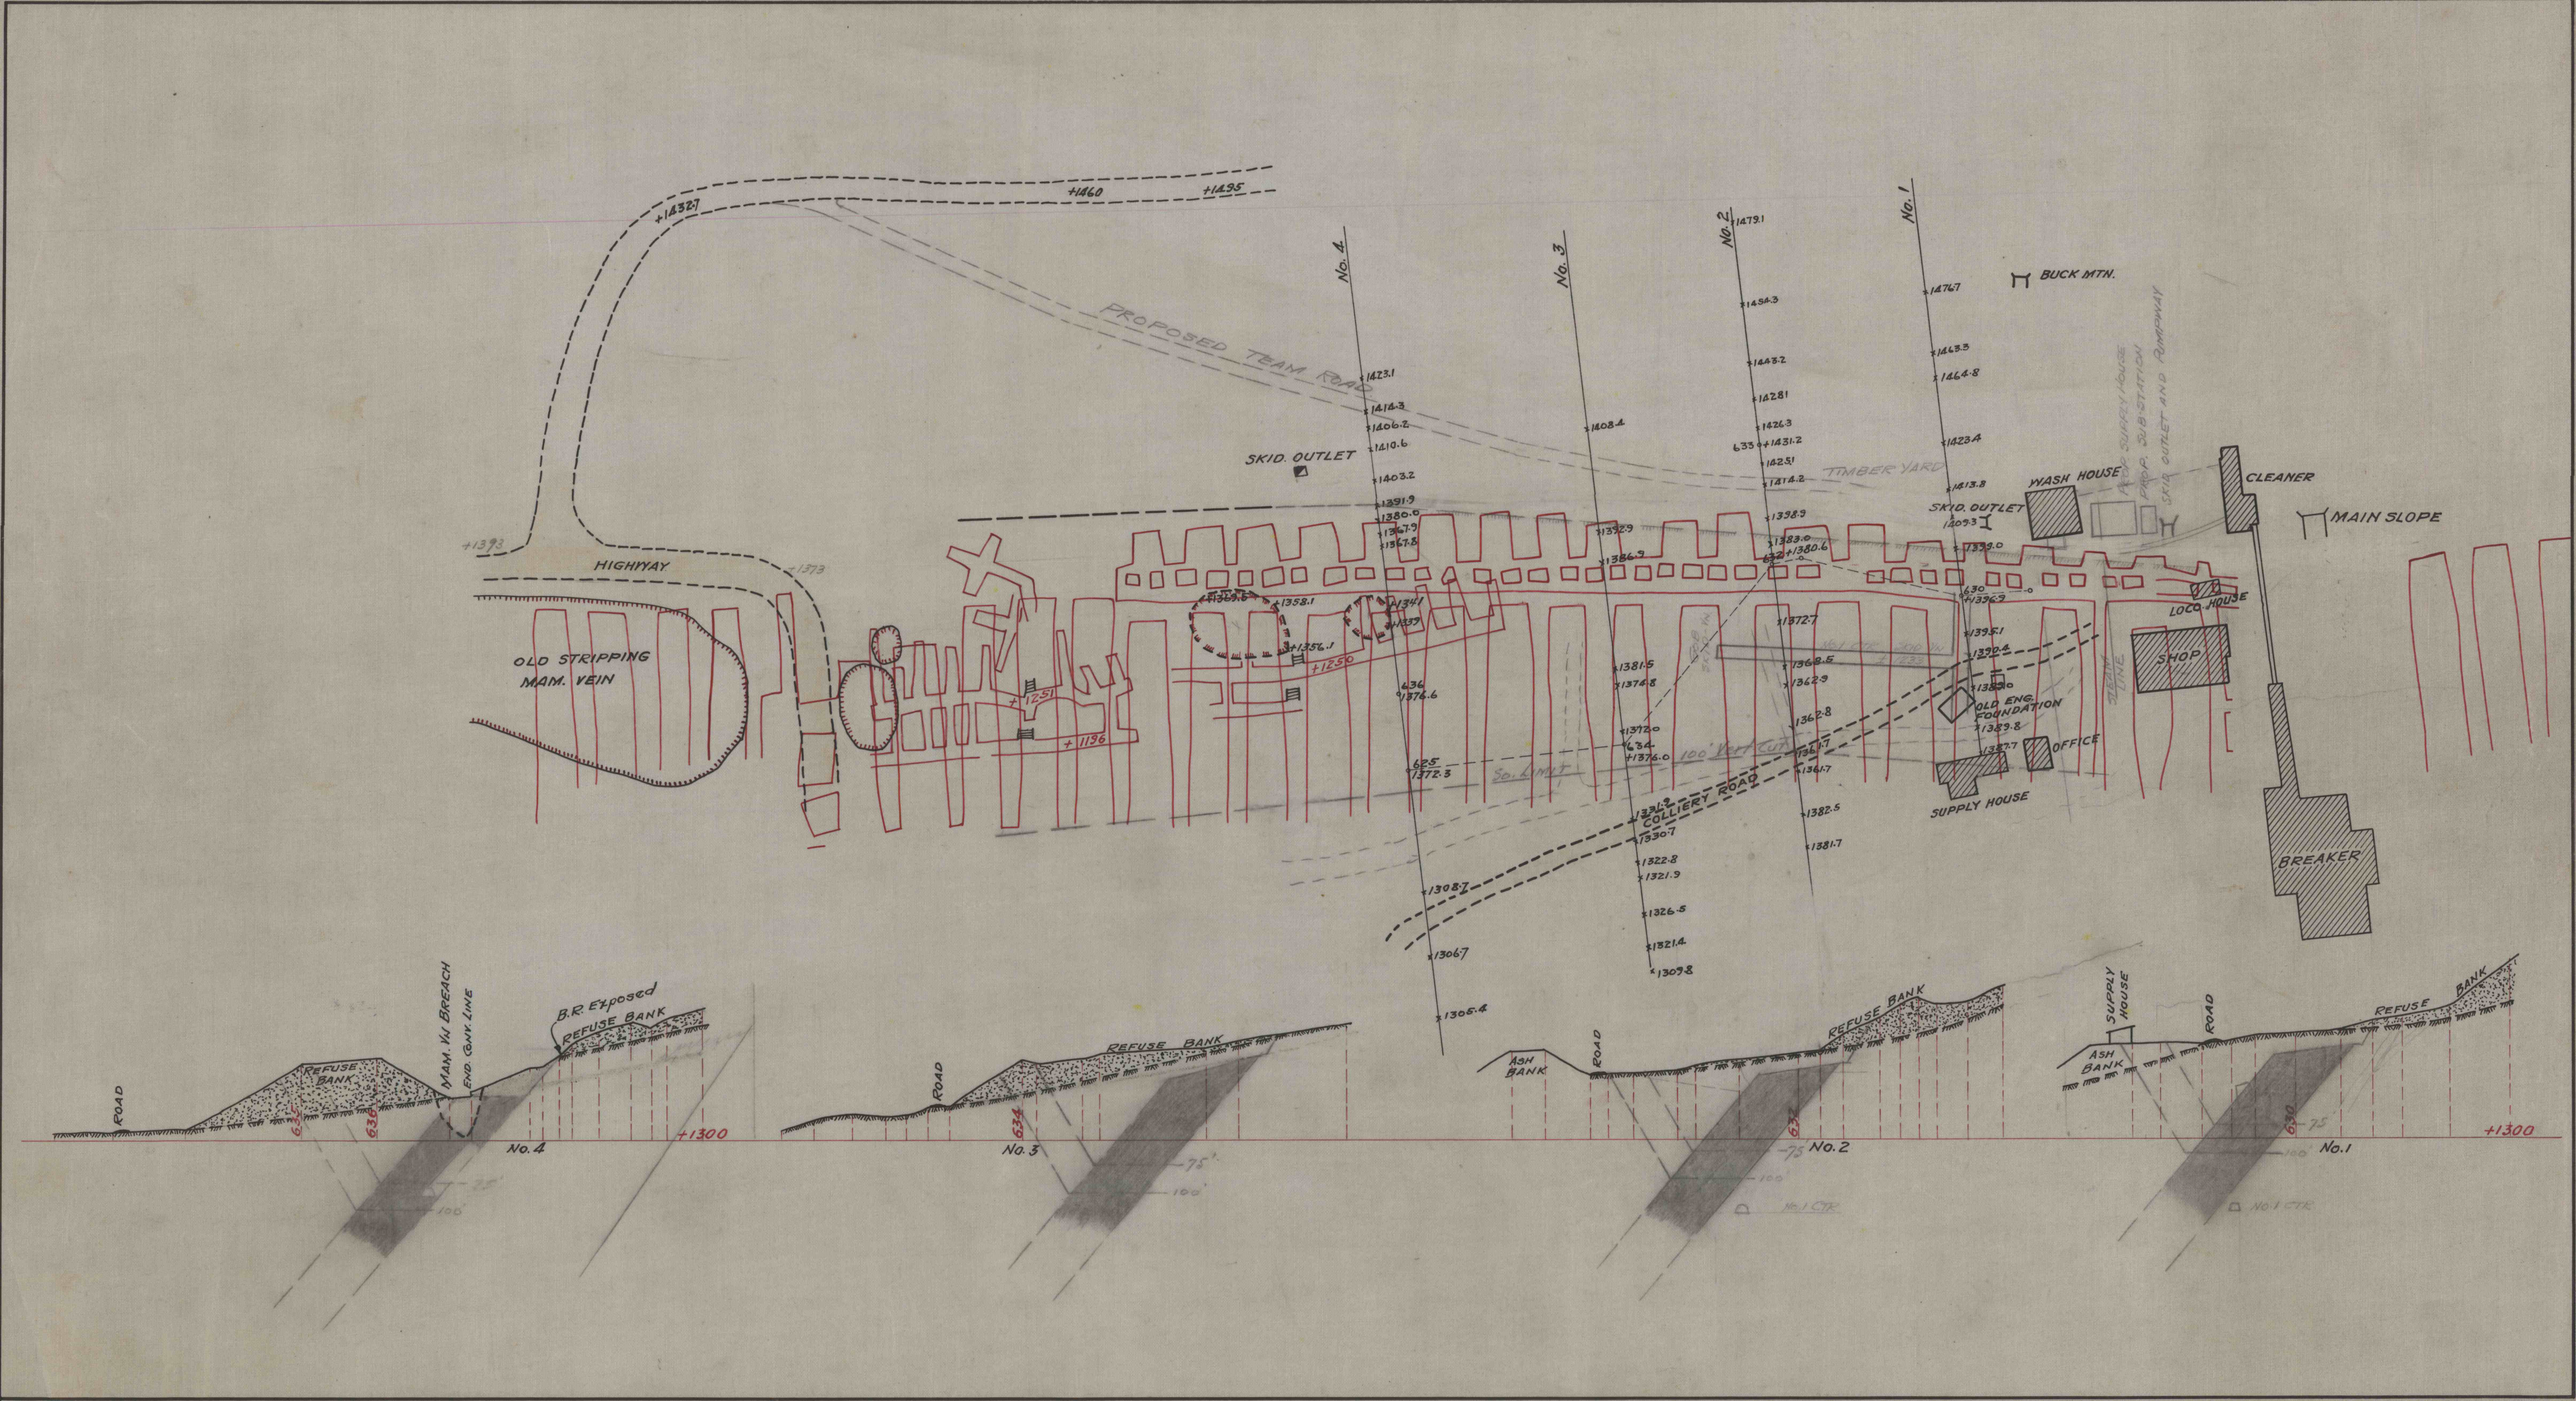
PROPOSED TEAM ROAD
SKID. OUTLET
HIGHWAY
OLD STRIPPING
MAM. VEIN
No. 4
No. 3
No. 2
No. 1
BUCK MTN.
TIMBER YARD
WASH HOUSE
SKID. OUTLET
CLEANER
MAIN SLOPE
LOCO. HOUSE
SHOP
OLD ENG. FOUNDATION
OFFICE
SUPPLY HOUSE
BREAKER
COLLIERY ROAD
100' VERT. CUT
So. LIMIT
ROAD
REFUSE BANK
ASH BANK
MAM. VEIN BREACH
END CONT. LINE
B.R. Exposed
+1300