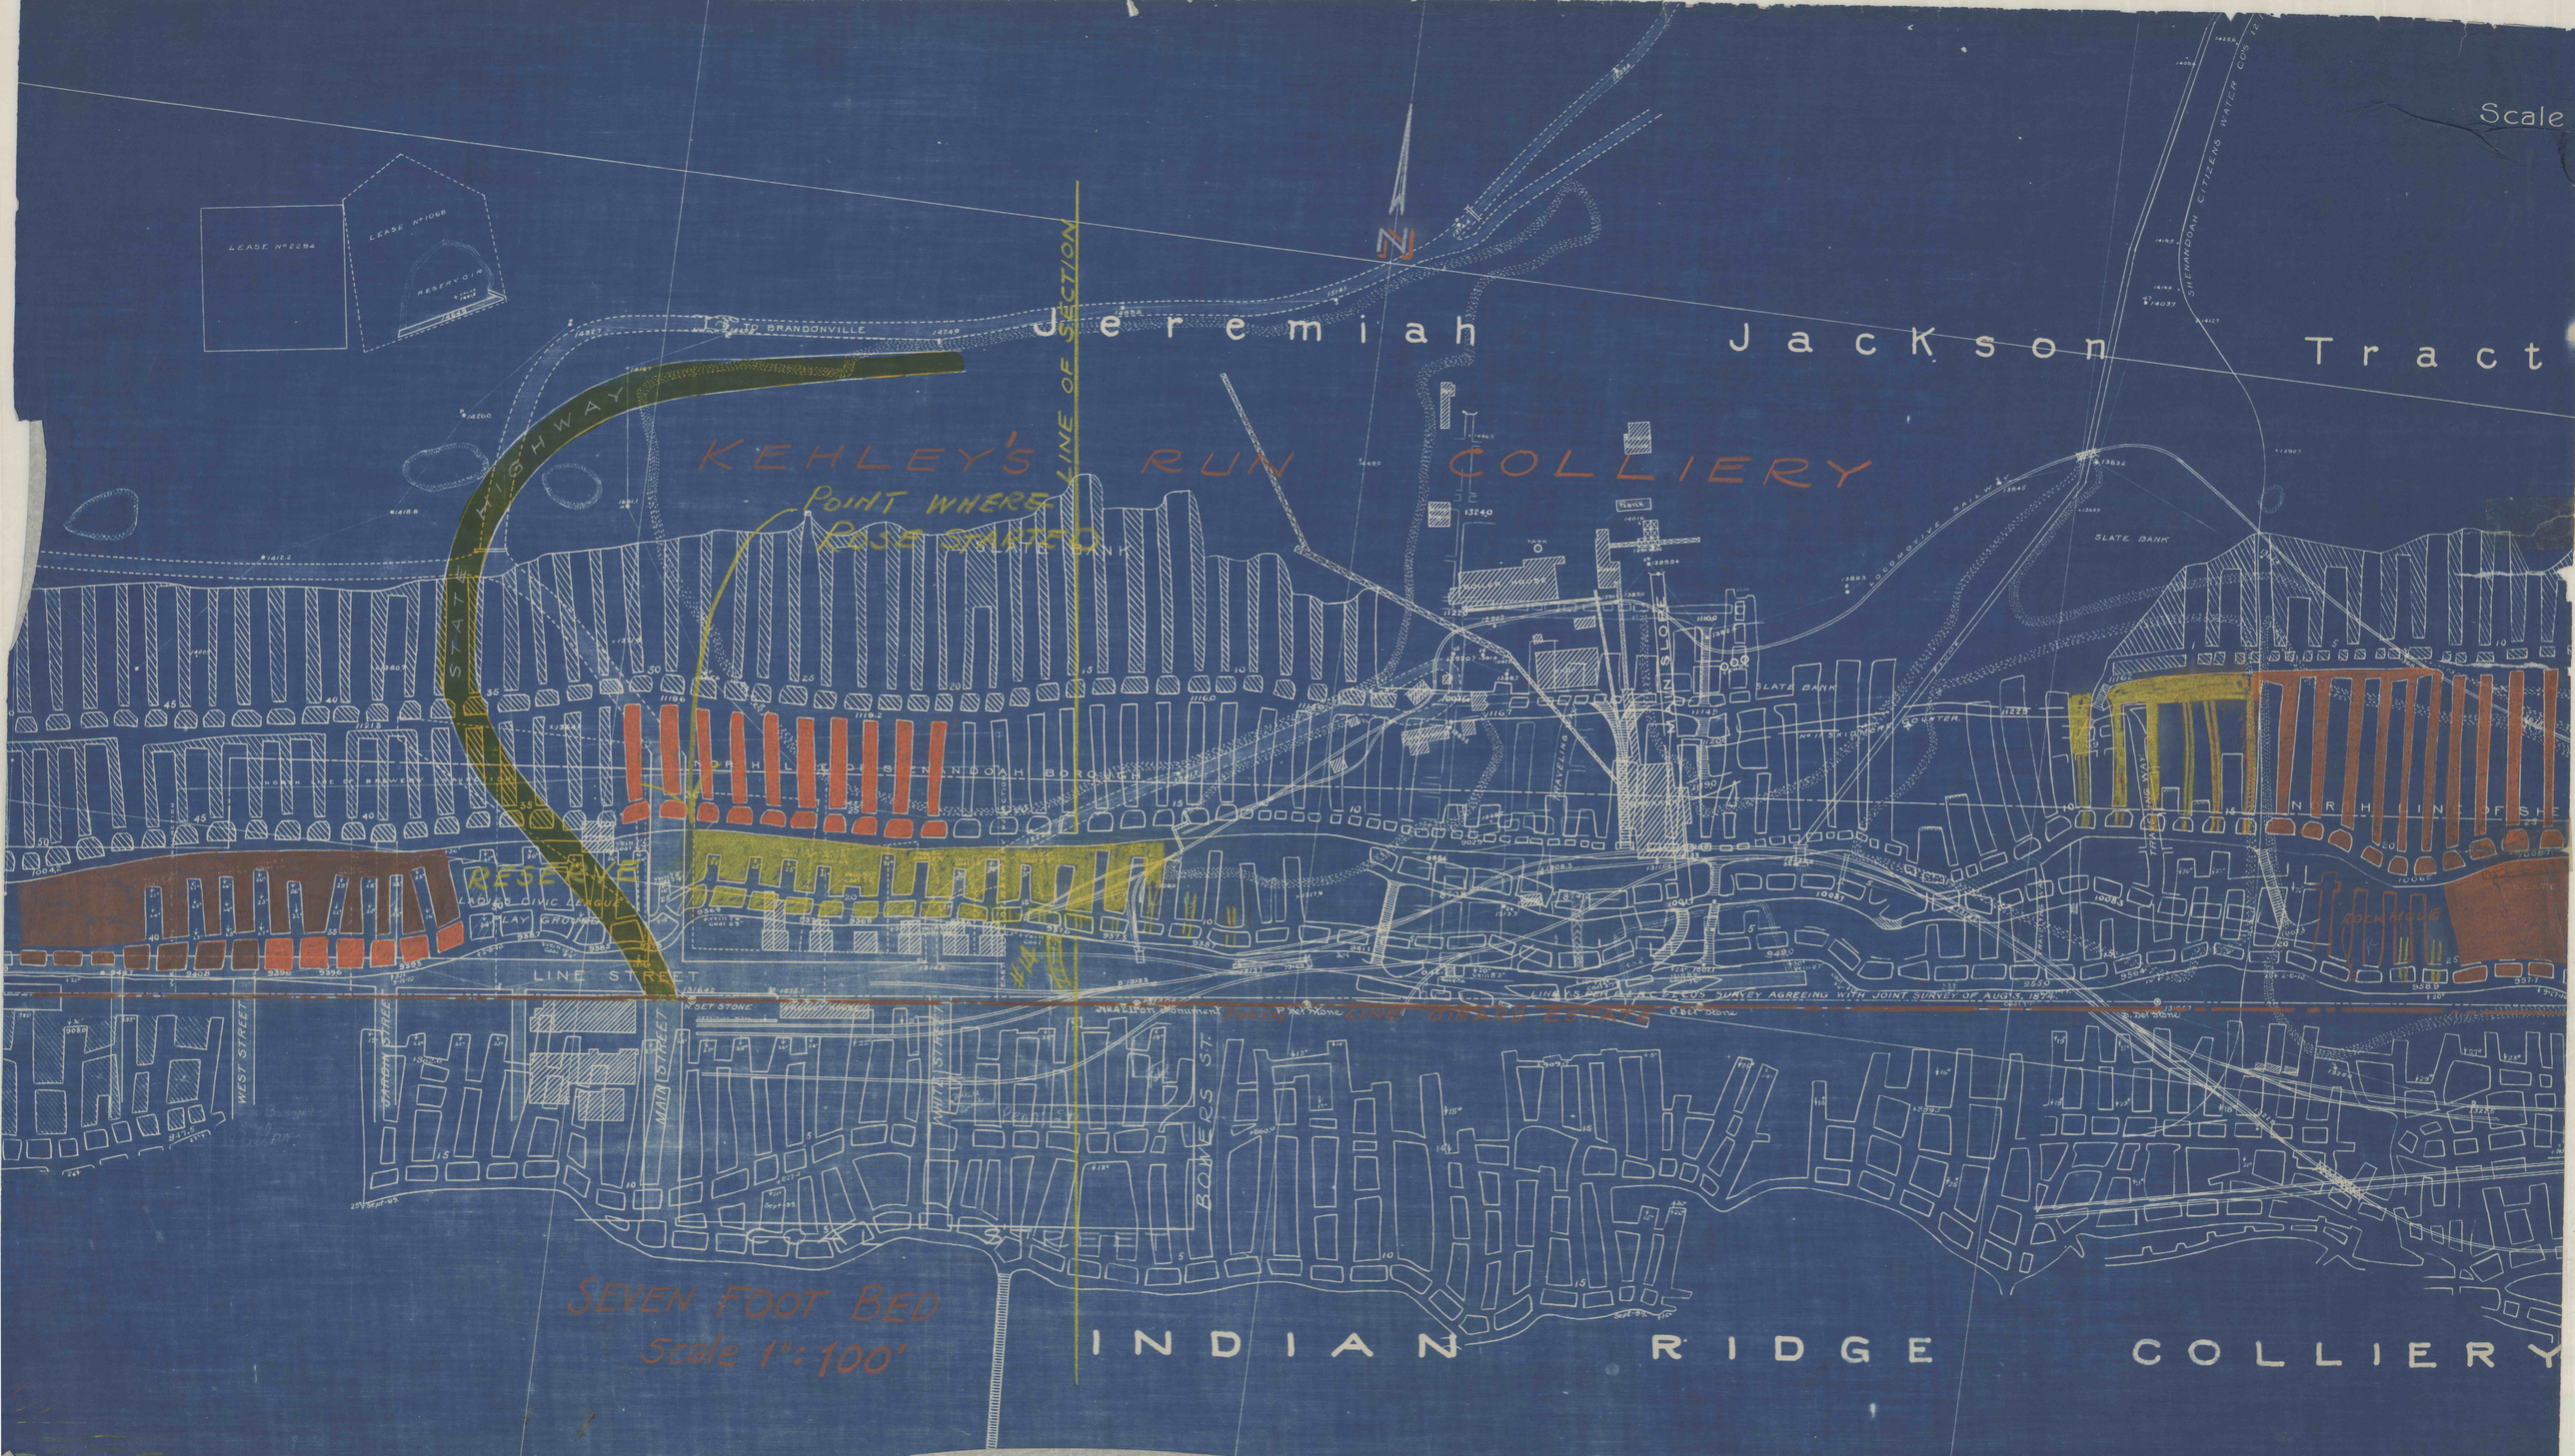

Scale
Jeremiah Jackson Tract
KEHLEY'S RUN COLLIERY
POINT WHERE ROSE STARTED
LINE OF SECTION
STATE HIGHWAY
TO BRANDONVILLE
SLATE BANK
NORTH LINE OF SHENANDOAH BOROUGH
RESERVE
LADIES CIVIC LEAGUE PLAY GROUND
LINE STREET
WEST STREET
JARDIN STREET
MAIN STREET
WHITE STREET
BOWERS ST.
SEVEN FOOT BED
Scale 1":100'
INDIAN RIDGE COLLIERY