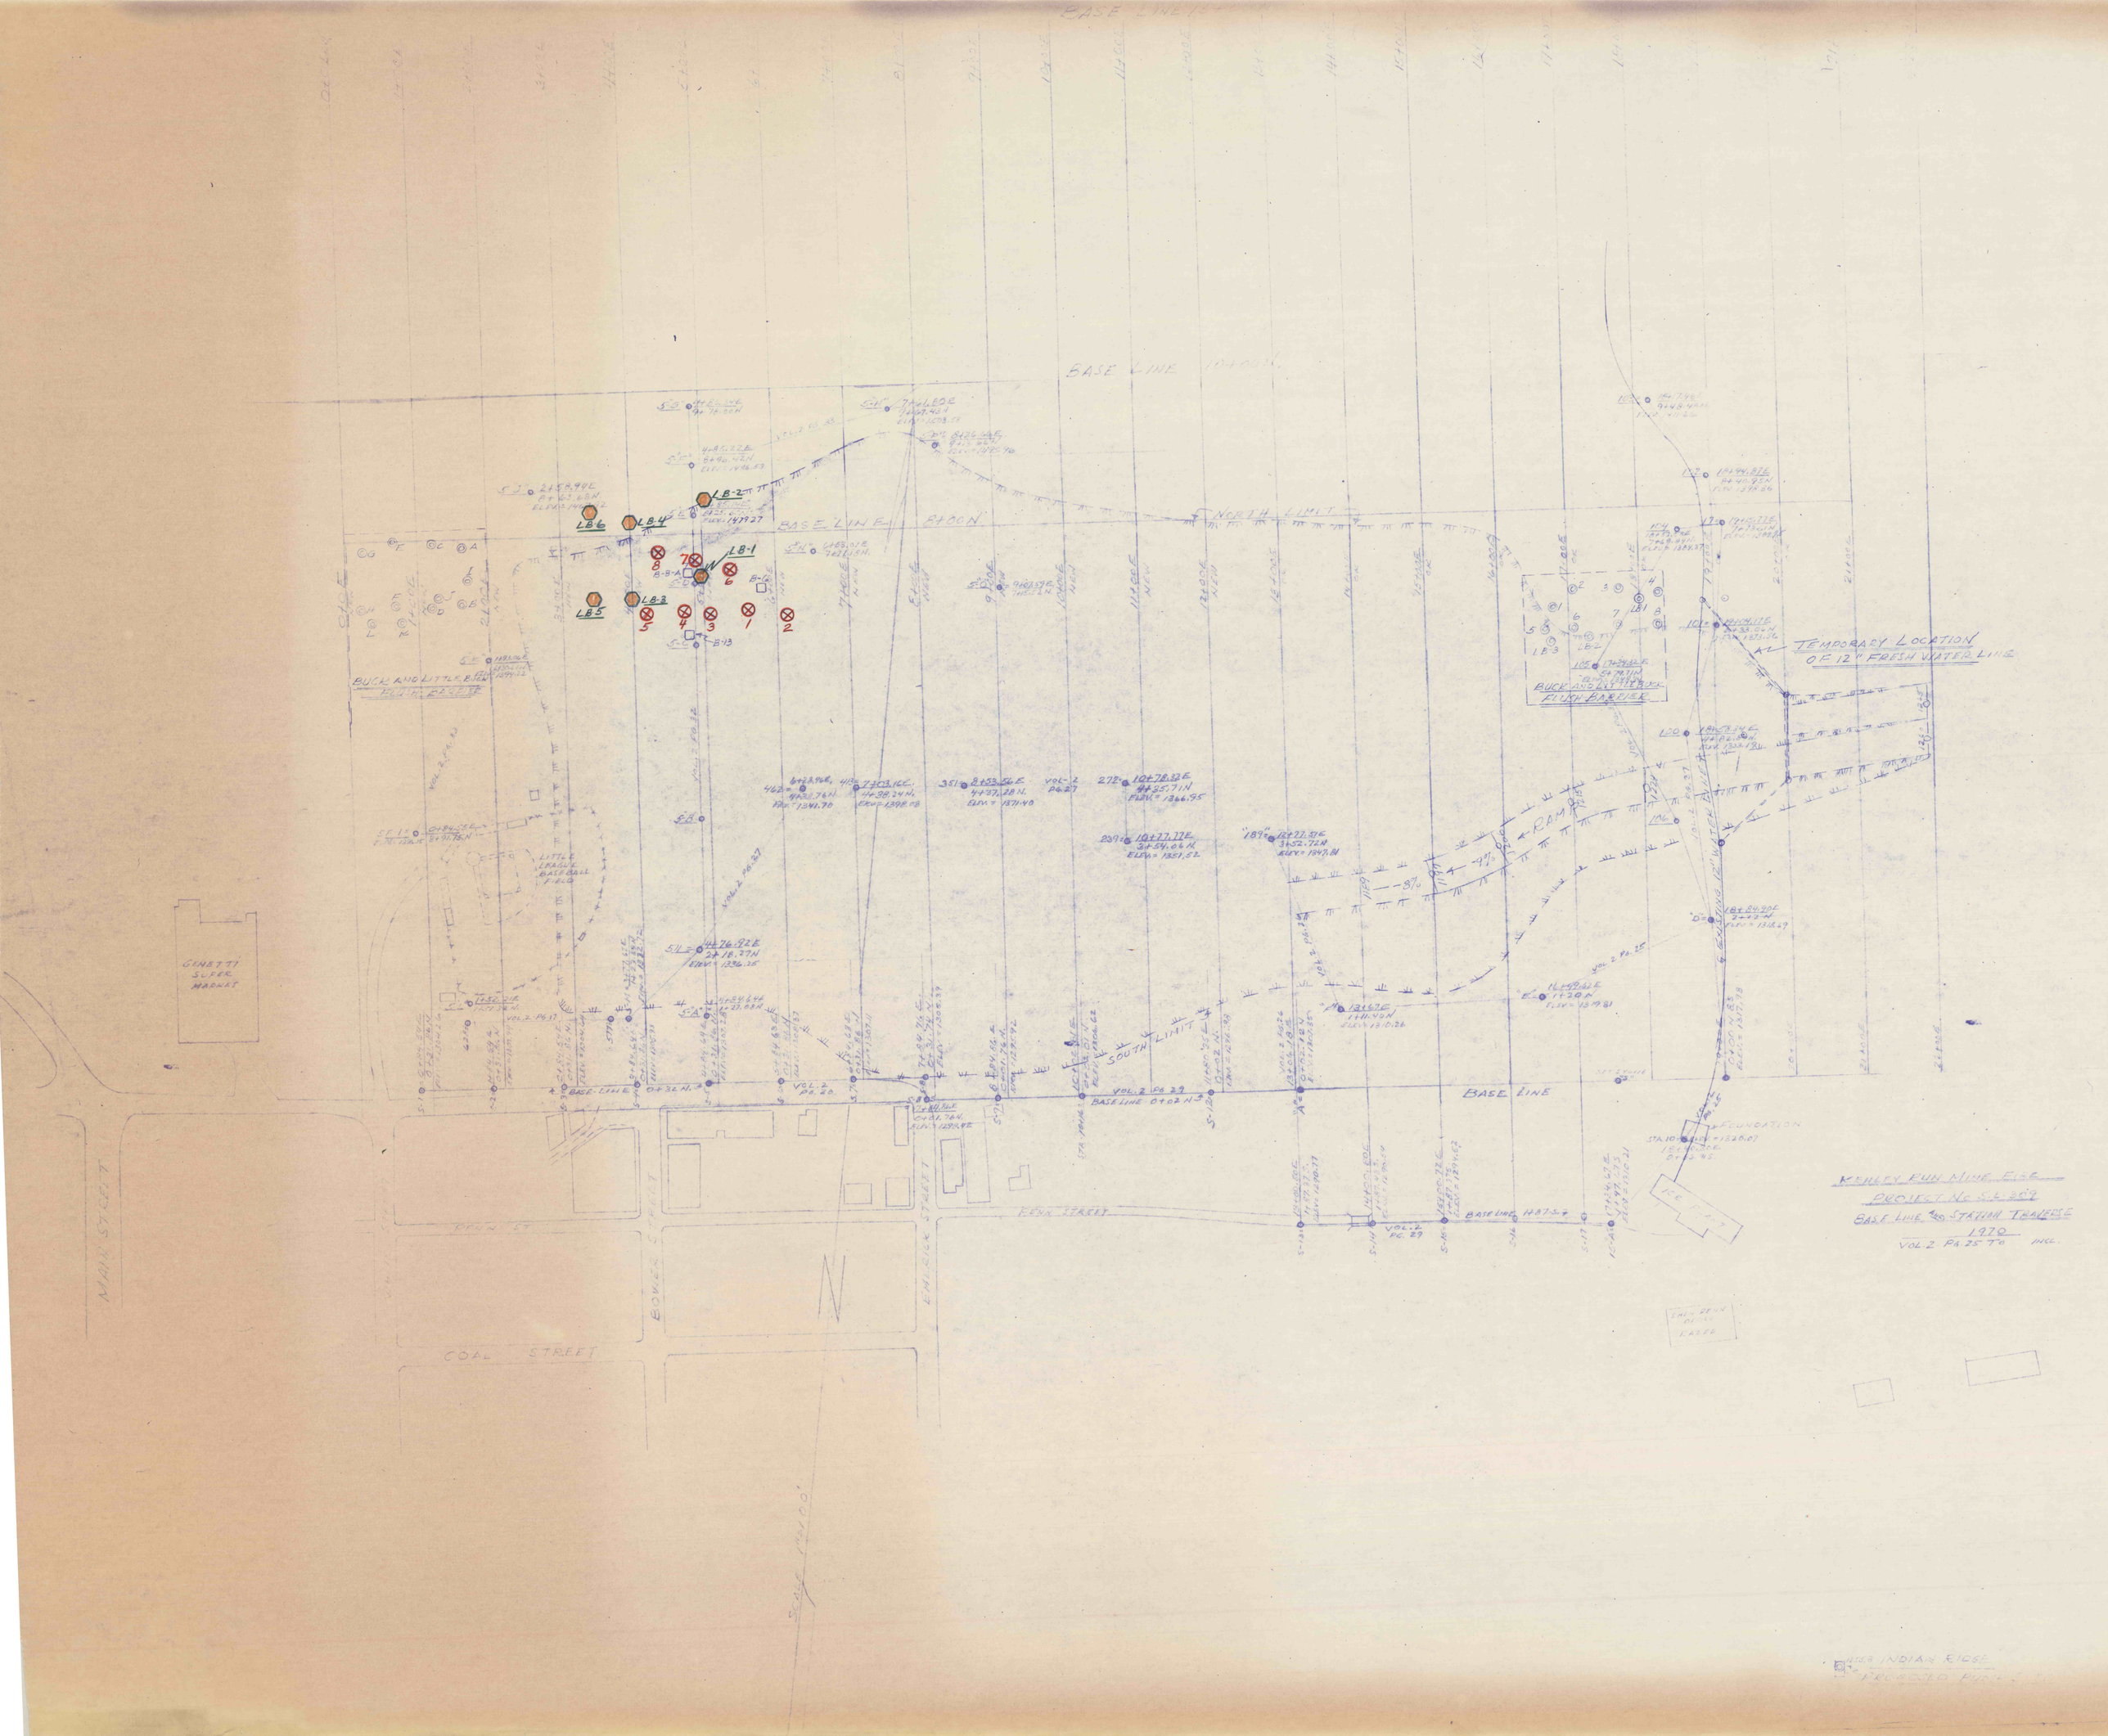
BASE LINE 10+00N
BASE LINE 8+00N
NORTH LIMIT
SOUTH LIMIT
BASE LINE
TEMPORARY LOCATION OF 12" FRESH WATER LINE
BUCK AND LITTLE BUCK FLUSH BARRIER
LITTLE LEAGUE BASEBALL FIELD
GENETTI SUPER MARKET
MAIN STREET
COAL STREET
BOWER STREET
EMERICK STREET
PENN ST
PENN STREET
FOUNDATION
ICE PLANT
KEHLEY RUN MINE FIRE
PROJECT No S.L.-309
BASE LINE AND STATION TRAVERSE
1970
VOL.2 PG.25 TO INCL.
INDIAN RIDGE