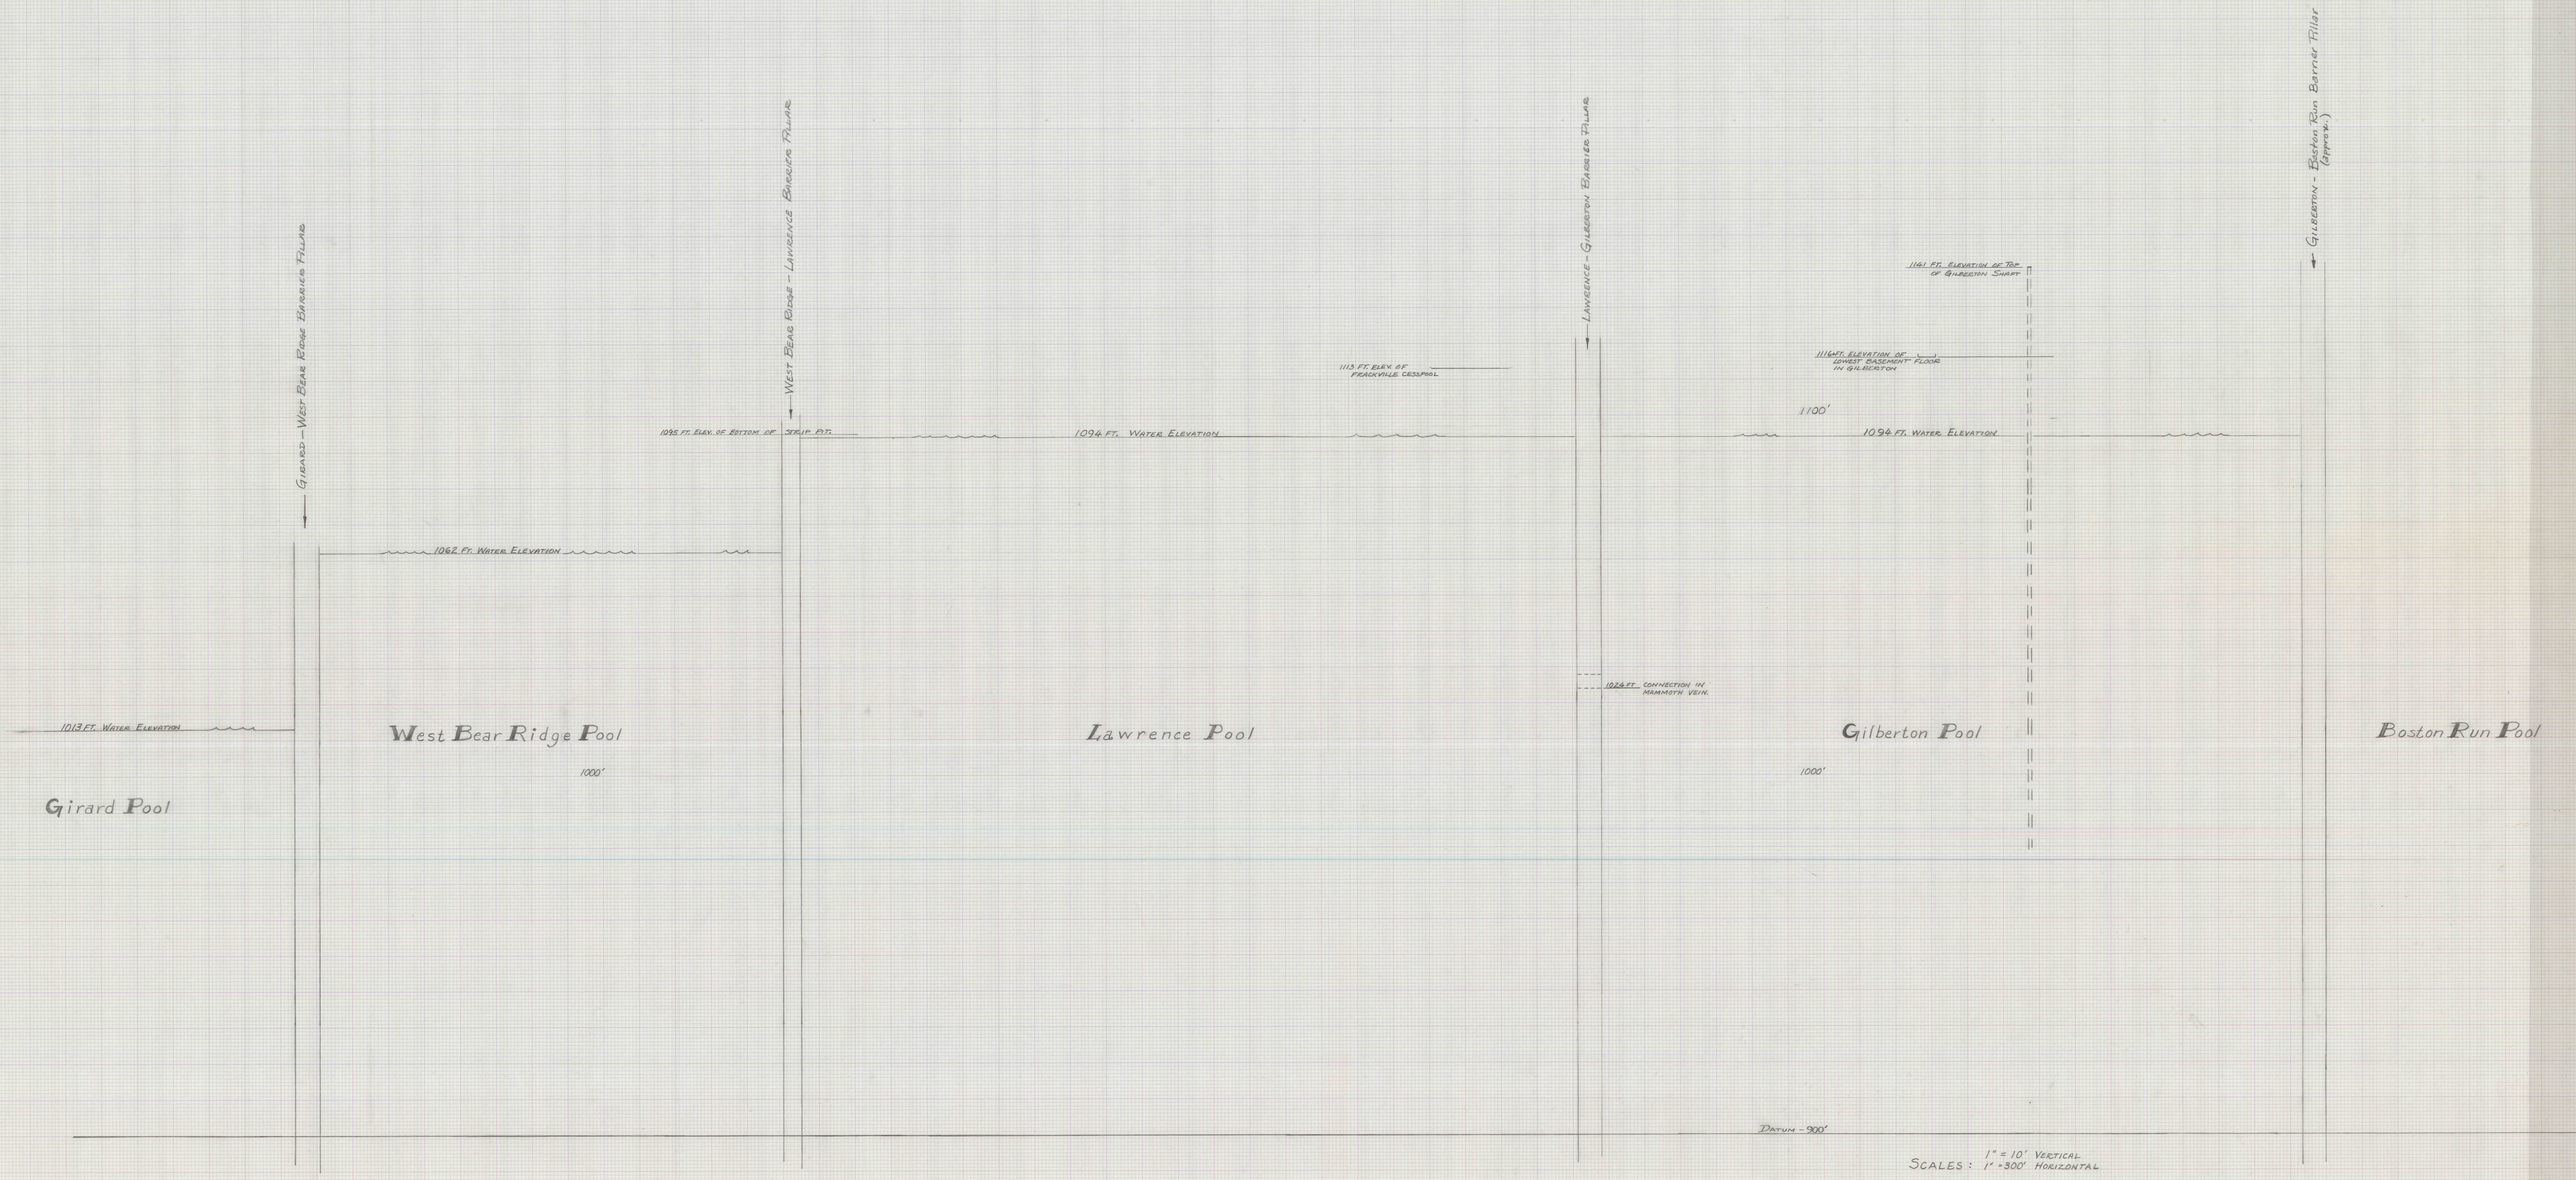
Girard - West Bear Ridge Barrier Pillar
West Bear Ridge - Lawrence Barrier Pillar
Lawrence - Gilberton Barrier Pillar
Gilberton - Boston Run Barrier Pillar (Approx.)
1161 Ft. Elevation of Top of Gilberton Shaft
1116 Ft. Elevation of Lowest Basement Floor in Gilberton
1113 Ft. Elev. of Frackville Cesspool
1095 Ft. Elev. of Bottom of Strip Pit.
1094 Ft. Water Elevation
1094 Ft. Water Elevation
1100'
1062 Ft. Water Elevation
1013 Ft. Water Elevation
1026 Ft. Connection in Mammoth Vein.
West Bear Ridge Pool
1000'
Lawrence Pool
Gilberton Pool
1000'
Boston Run Pool
Girard Pool
Datum - 900'
Scales: 1" = 10' Vertical
1" = 300' Horizontal