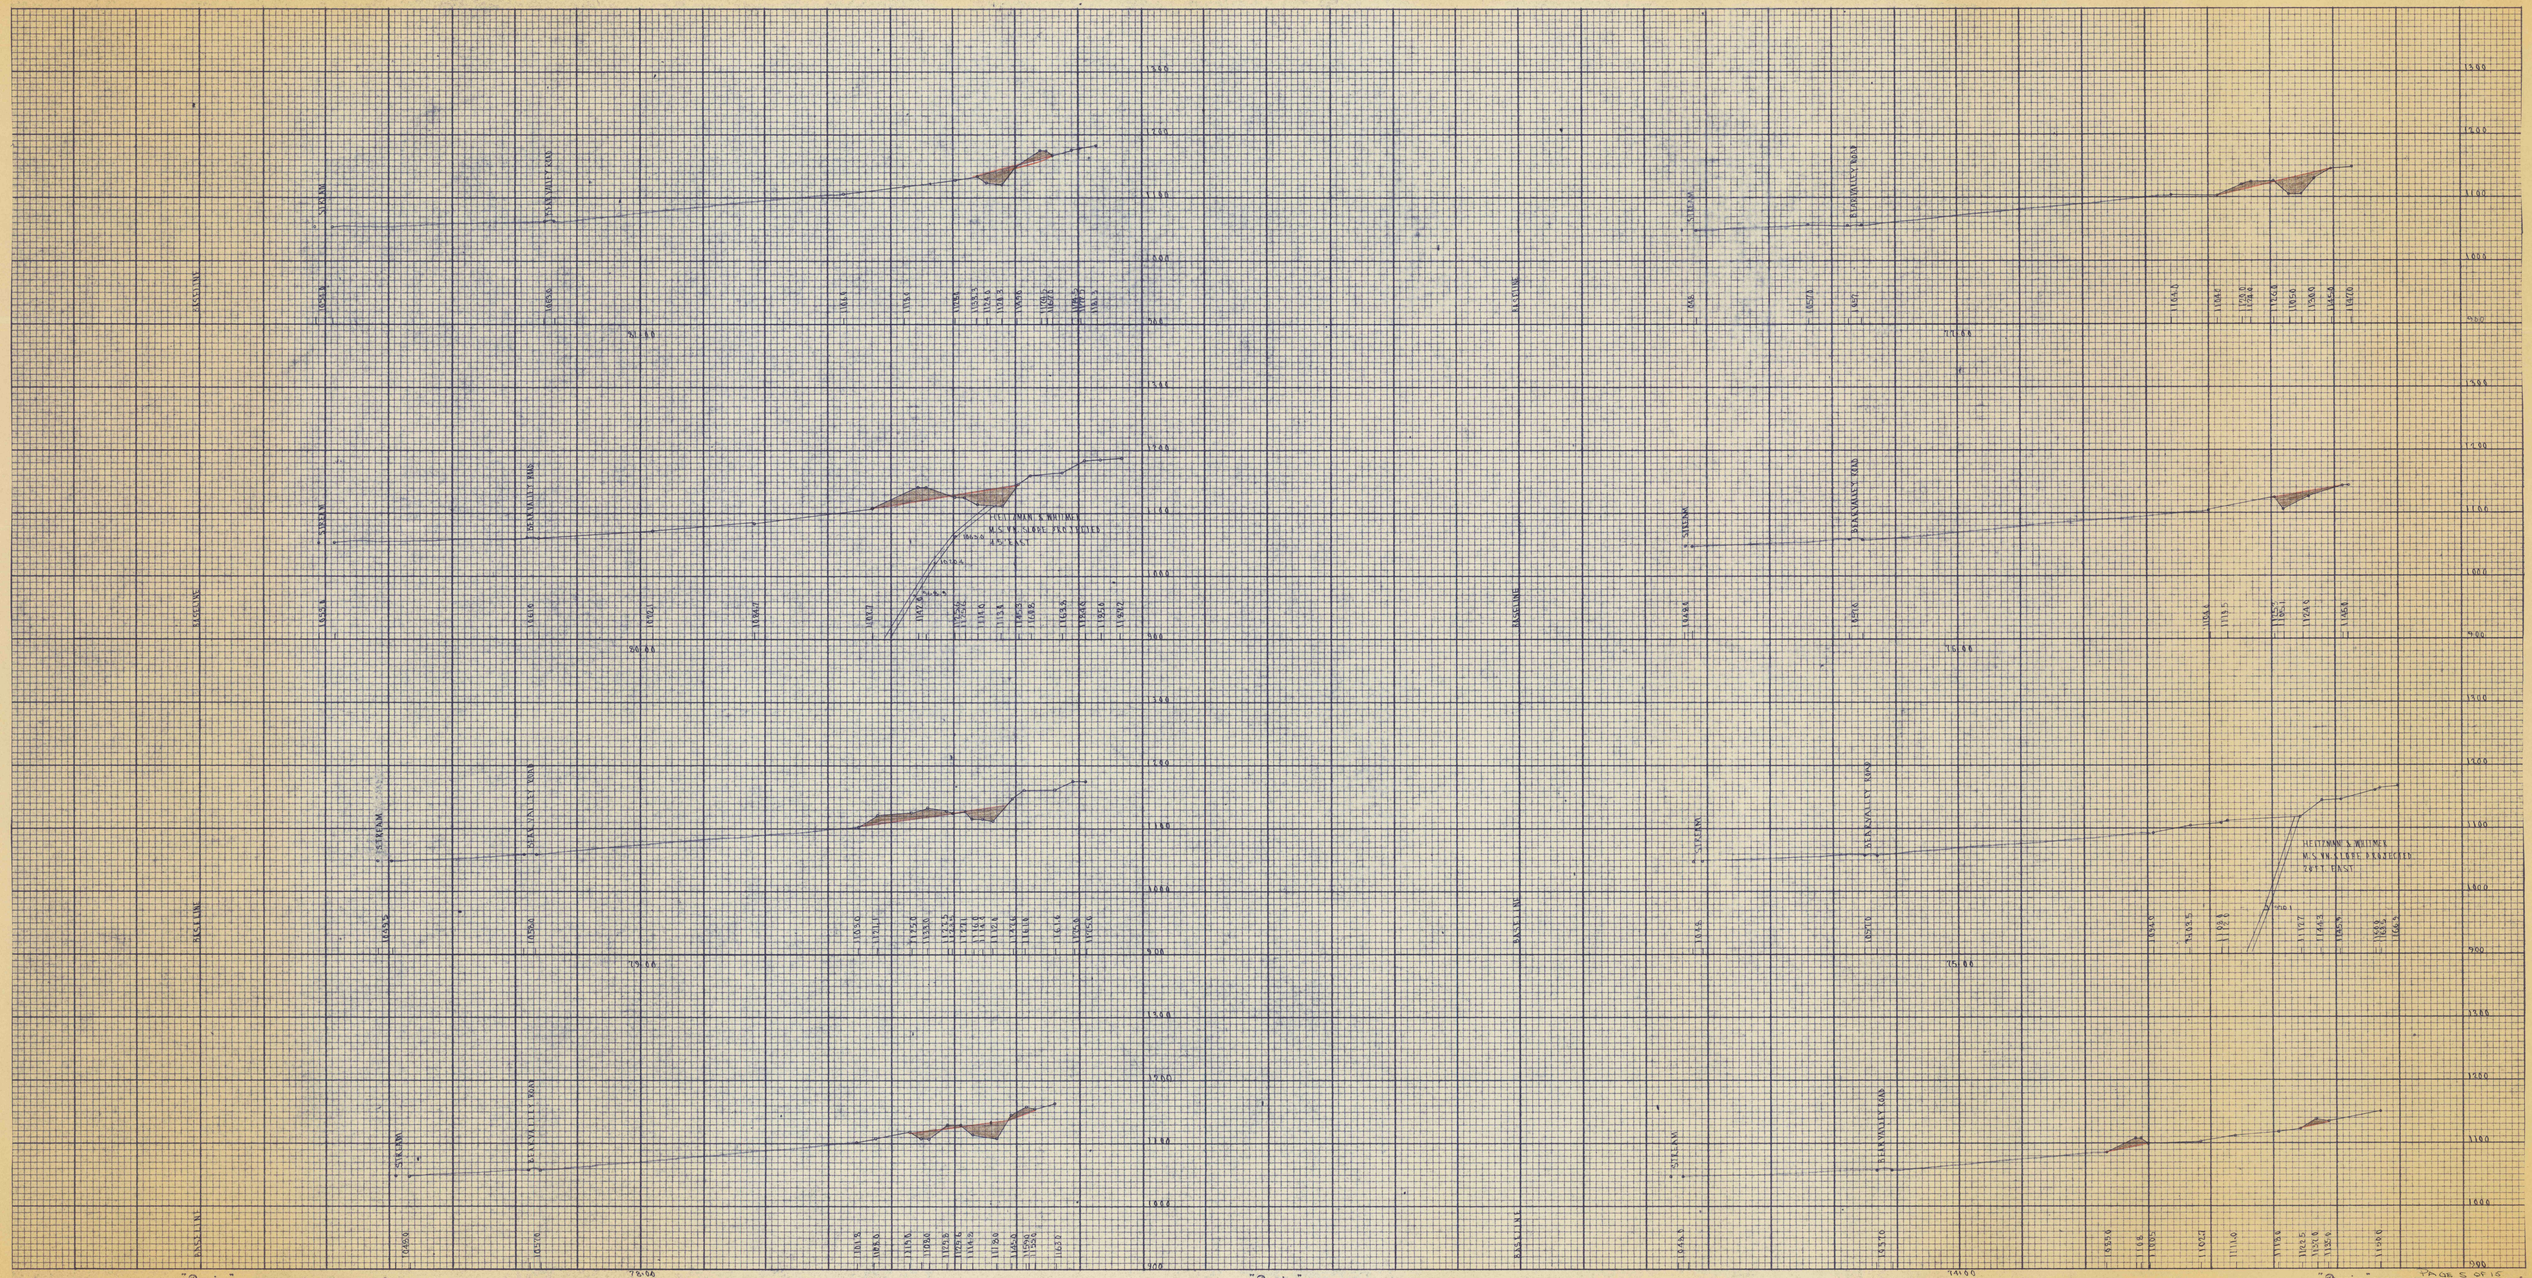
BASELINE
STREAM
SAN VALLEY ROAD
HEITZMAN & WHITMEY
M.S. VA. STORE & RESTAURANT
28 FT. EAST
"Precise" CROSS SECTION 10 X 10 TO 1"
B.K. ELLIOTT CO
MADE IN U.S.A.