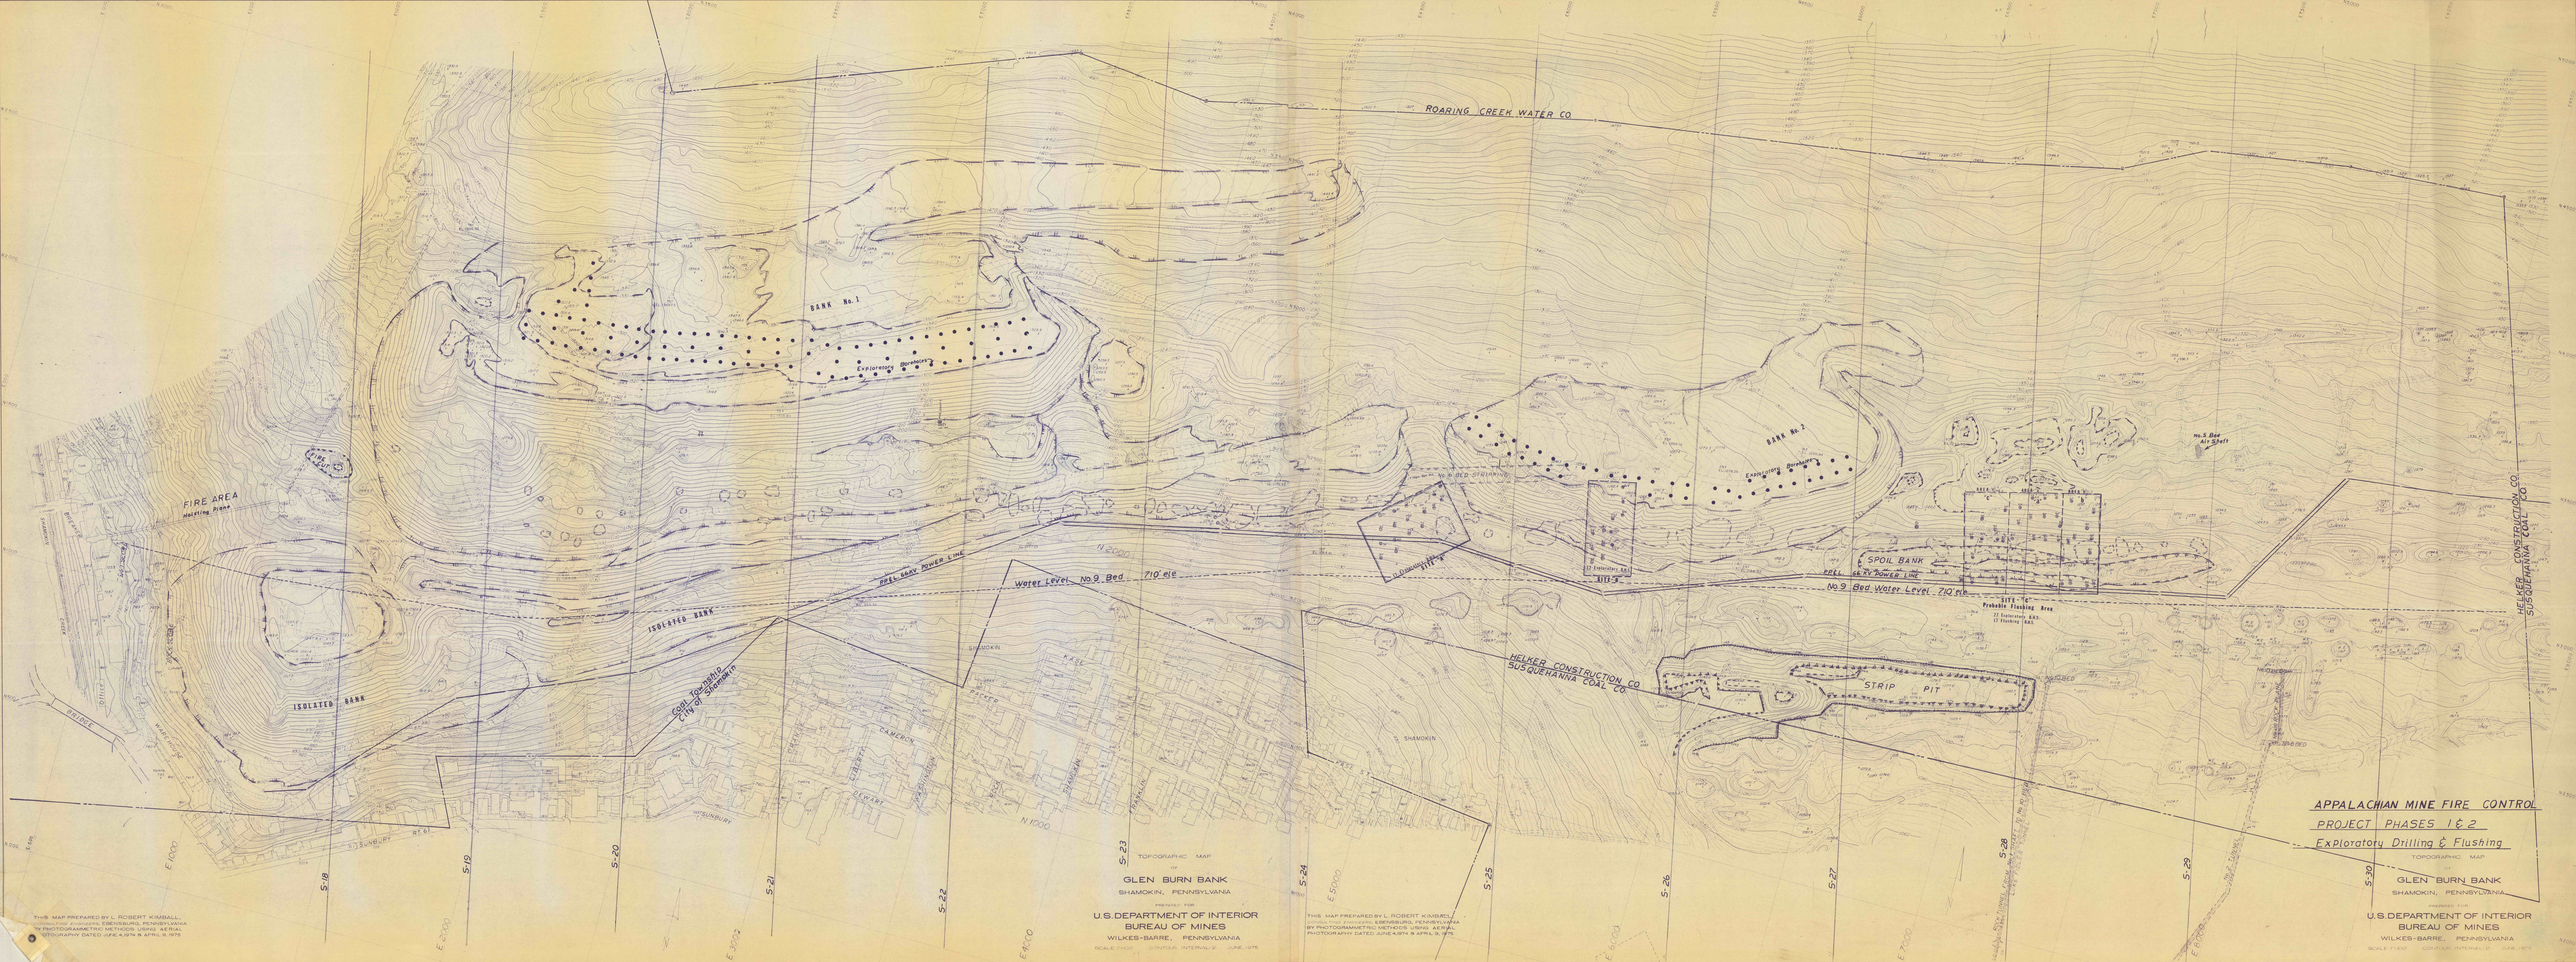
ROARING CREEK WATER CO
BANK No. 1
Exploratory Boreholes
BANK No. 2
Exploratory Boreholes
FIRE AREA
Hoisting Plane
ISOLATED BANK
ISOLATED BANK
Coal Township
City of Shamokin
PREL. 66 KV POWER LINE
Water Level No. 9 Bed 710' ele
No. 9 Bed Water Level 710' ele
SPOIL BANK
PREL. 66 KV POWER LINE
SITE "C"
Probable Flushing Area
HELKER CONSTRUCTION CO
SUSQUEHANNA COAL CO
STRIP PIT
HELKER CONSTRUCTION CO
SUSQUEHANNA COAL CO
SHAMOKIN
N 2000
N 1000
E 1000
E 2000
E 3000
E 4000
E 5000
E 6000
E 7000
E 8000
S-18
S-19
S-20
S-21
S-22
S-23
S-24
S-25
S-26
S-27
S-28
S-29
S-30
APPALACHIAN MINE FIRE CONTROL
PROJECT PHASES 1 & 2
Exploratory Drilling & Flushing
TOPOGRAPHIC MAP
OF
GLEN BURN BANK
SHAMOKIN, PENNSYLVANIA
PREPARED FOR
U.S. DEPARTMENT OF INTERIOR
BUREAU OF MINES
WILKES-BARRE, PENNSYLVANIA
SCALE 1"=100' CONTOUR INTERVAL 2' JUNE, 1975
THIS MAP PREPARED BY L. ROBERT KIMBALL, CONSULTING ENGINEERS, EBENSBURG, PENNSYLVANIA BY PHOTOGRAMMETRIC METHODS USING AERIAL PHOTOGRAPHY DATED JUNE 4, 1974 & APRIL 9, 1975