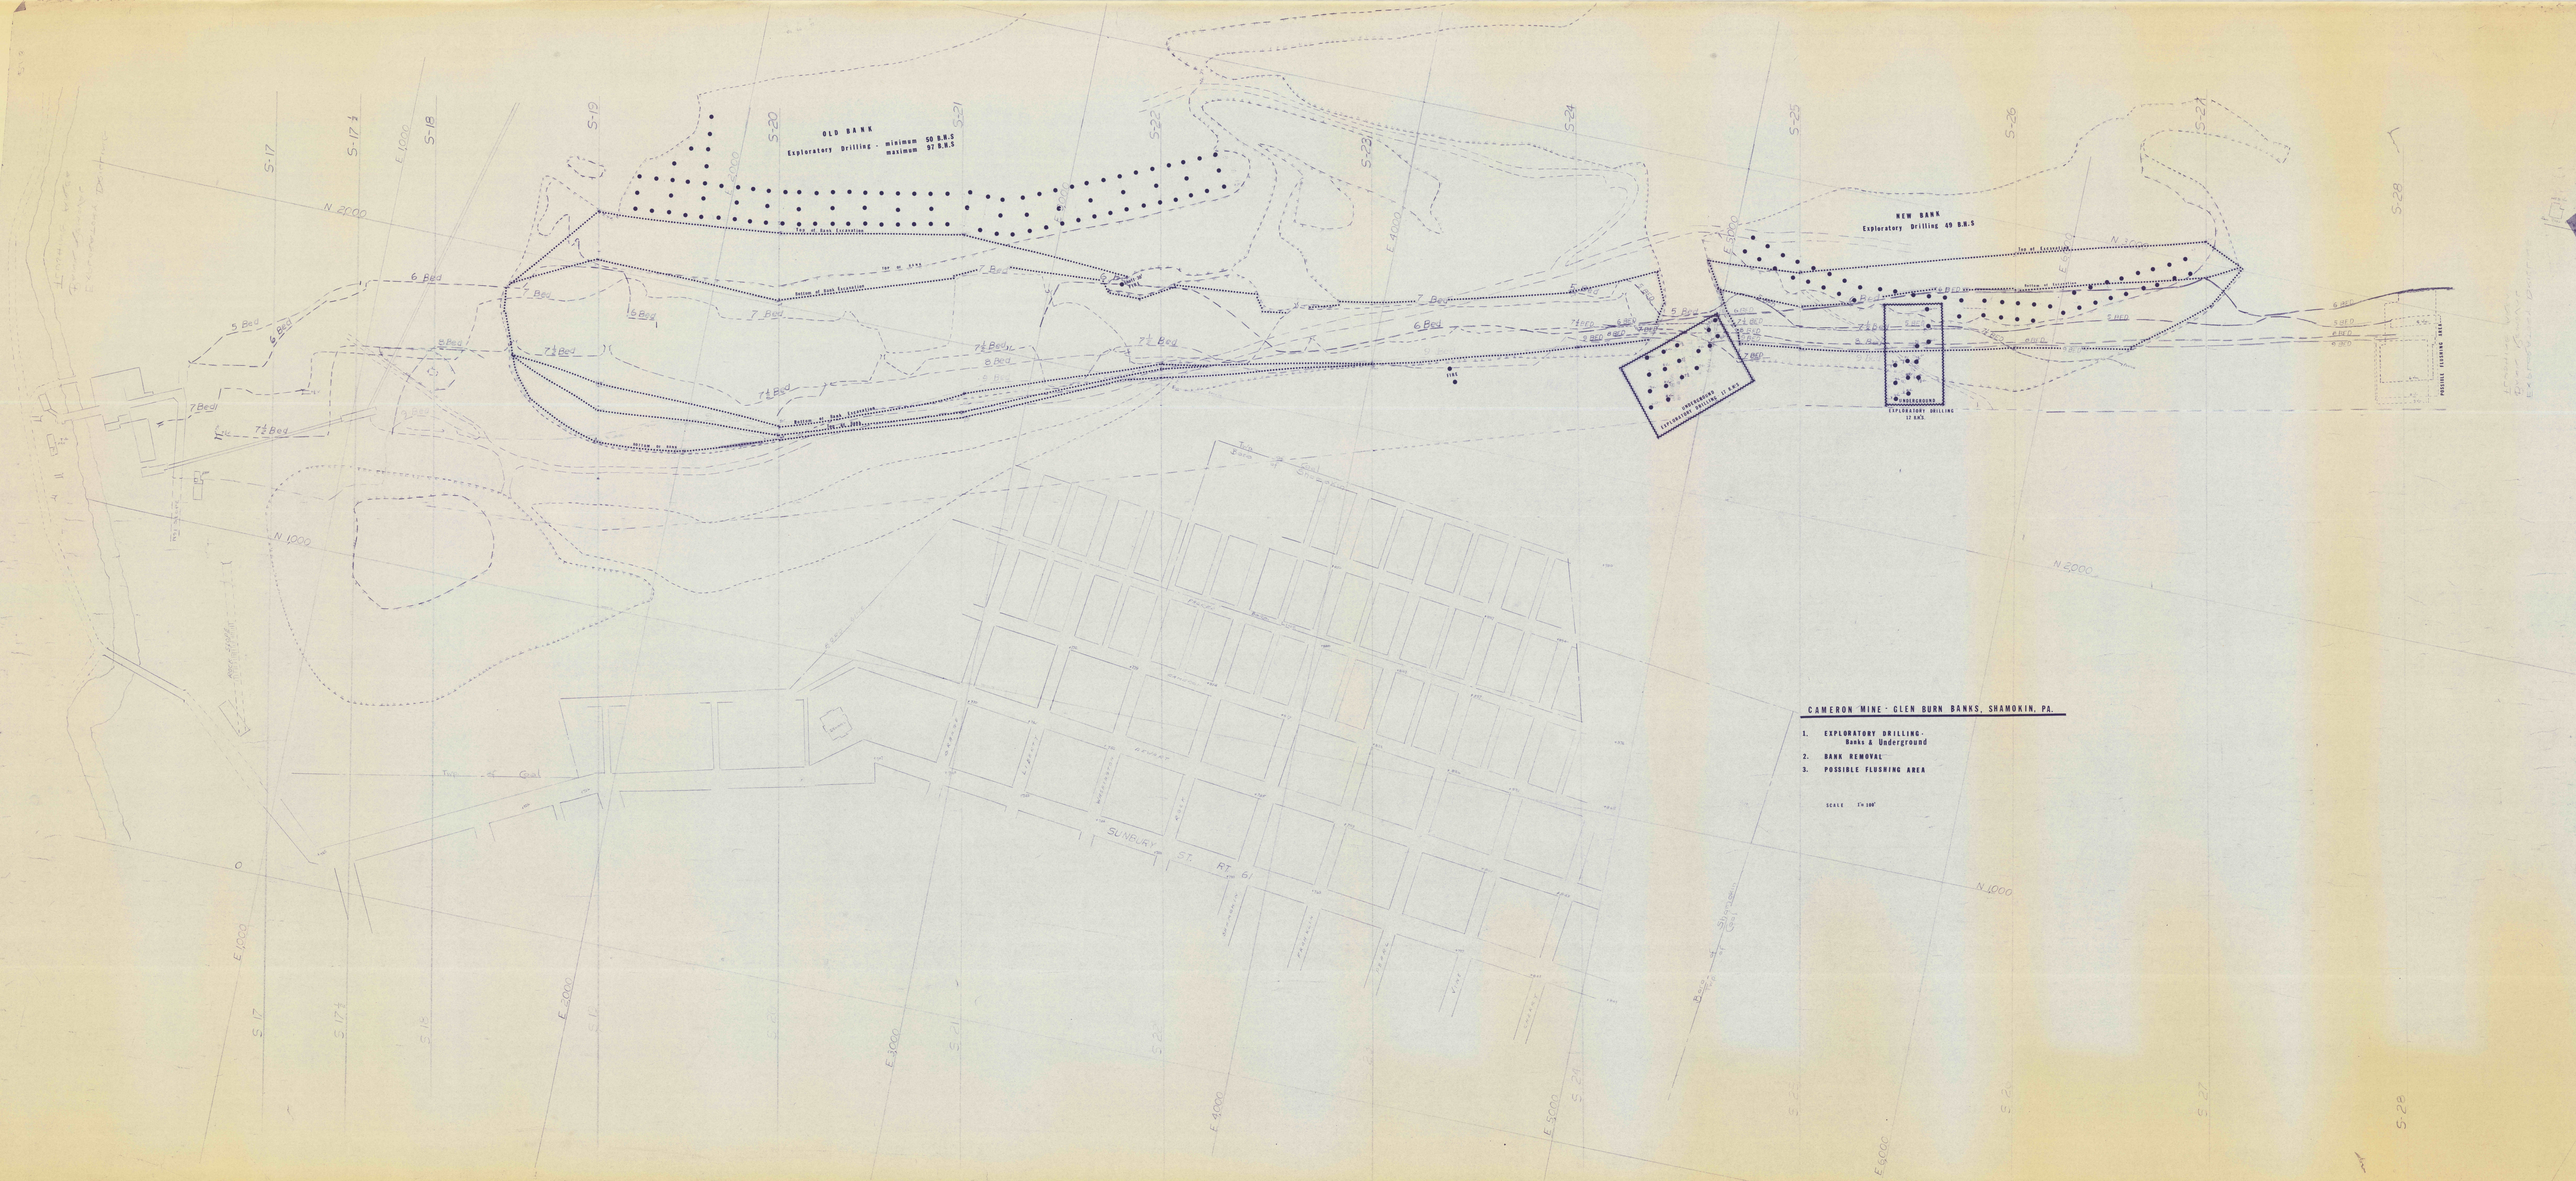
OLD BANK
Exploratory Drilling - minimum 50 D.H.S
maximum 97 D.H.S
NEW BANK
Exploratory Drilling 49 D.H.S
UNDERGROUND
EXPLORATORY DRILLING
17 D.H.S.
POSSIBLE FLUSHING AREA
Top of Bank Excavation
Bottom of Bank Excavation
Top of Bank
6 Bed
7 Bed
7½ Bed
8 Bed
N 2000
N 1000
N 5000
N 4000
E 1000
E 2000
E 3000
E 4000
E 5000
E 6000
S-17
S-17½
S-18
S-19
S-20
S-21
S-22
S-23
S-24
S-25
S-26
S-27
S-28
Top of Coal
SUNBURY ST.
RT. 61
CAMERON MINE - GLEN BURN BANKS, SHAMOKIN, PA.
1. EXPLORATORY DRILLING - Banks & Underground
2. BANK REMOVAL
3. POSSIBLE FLUSHING AREA
SCALE 1"= 100'