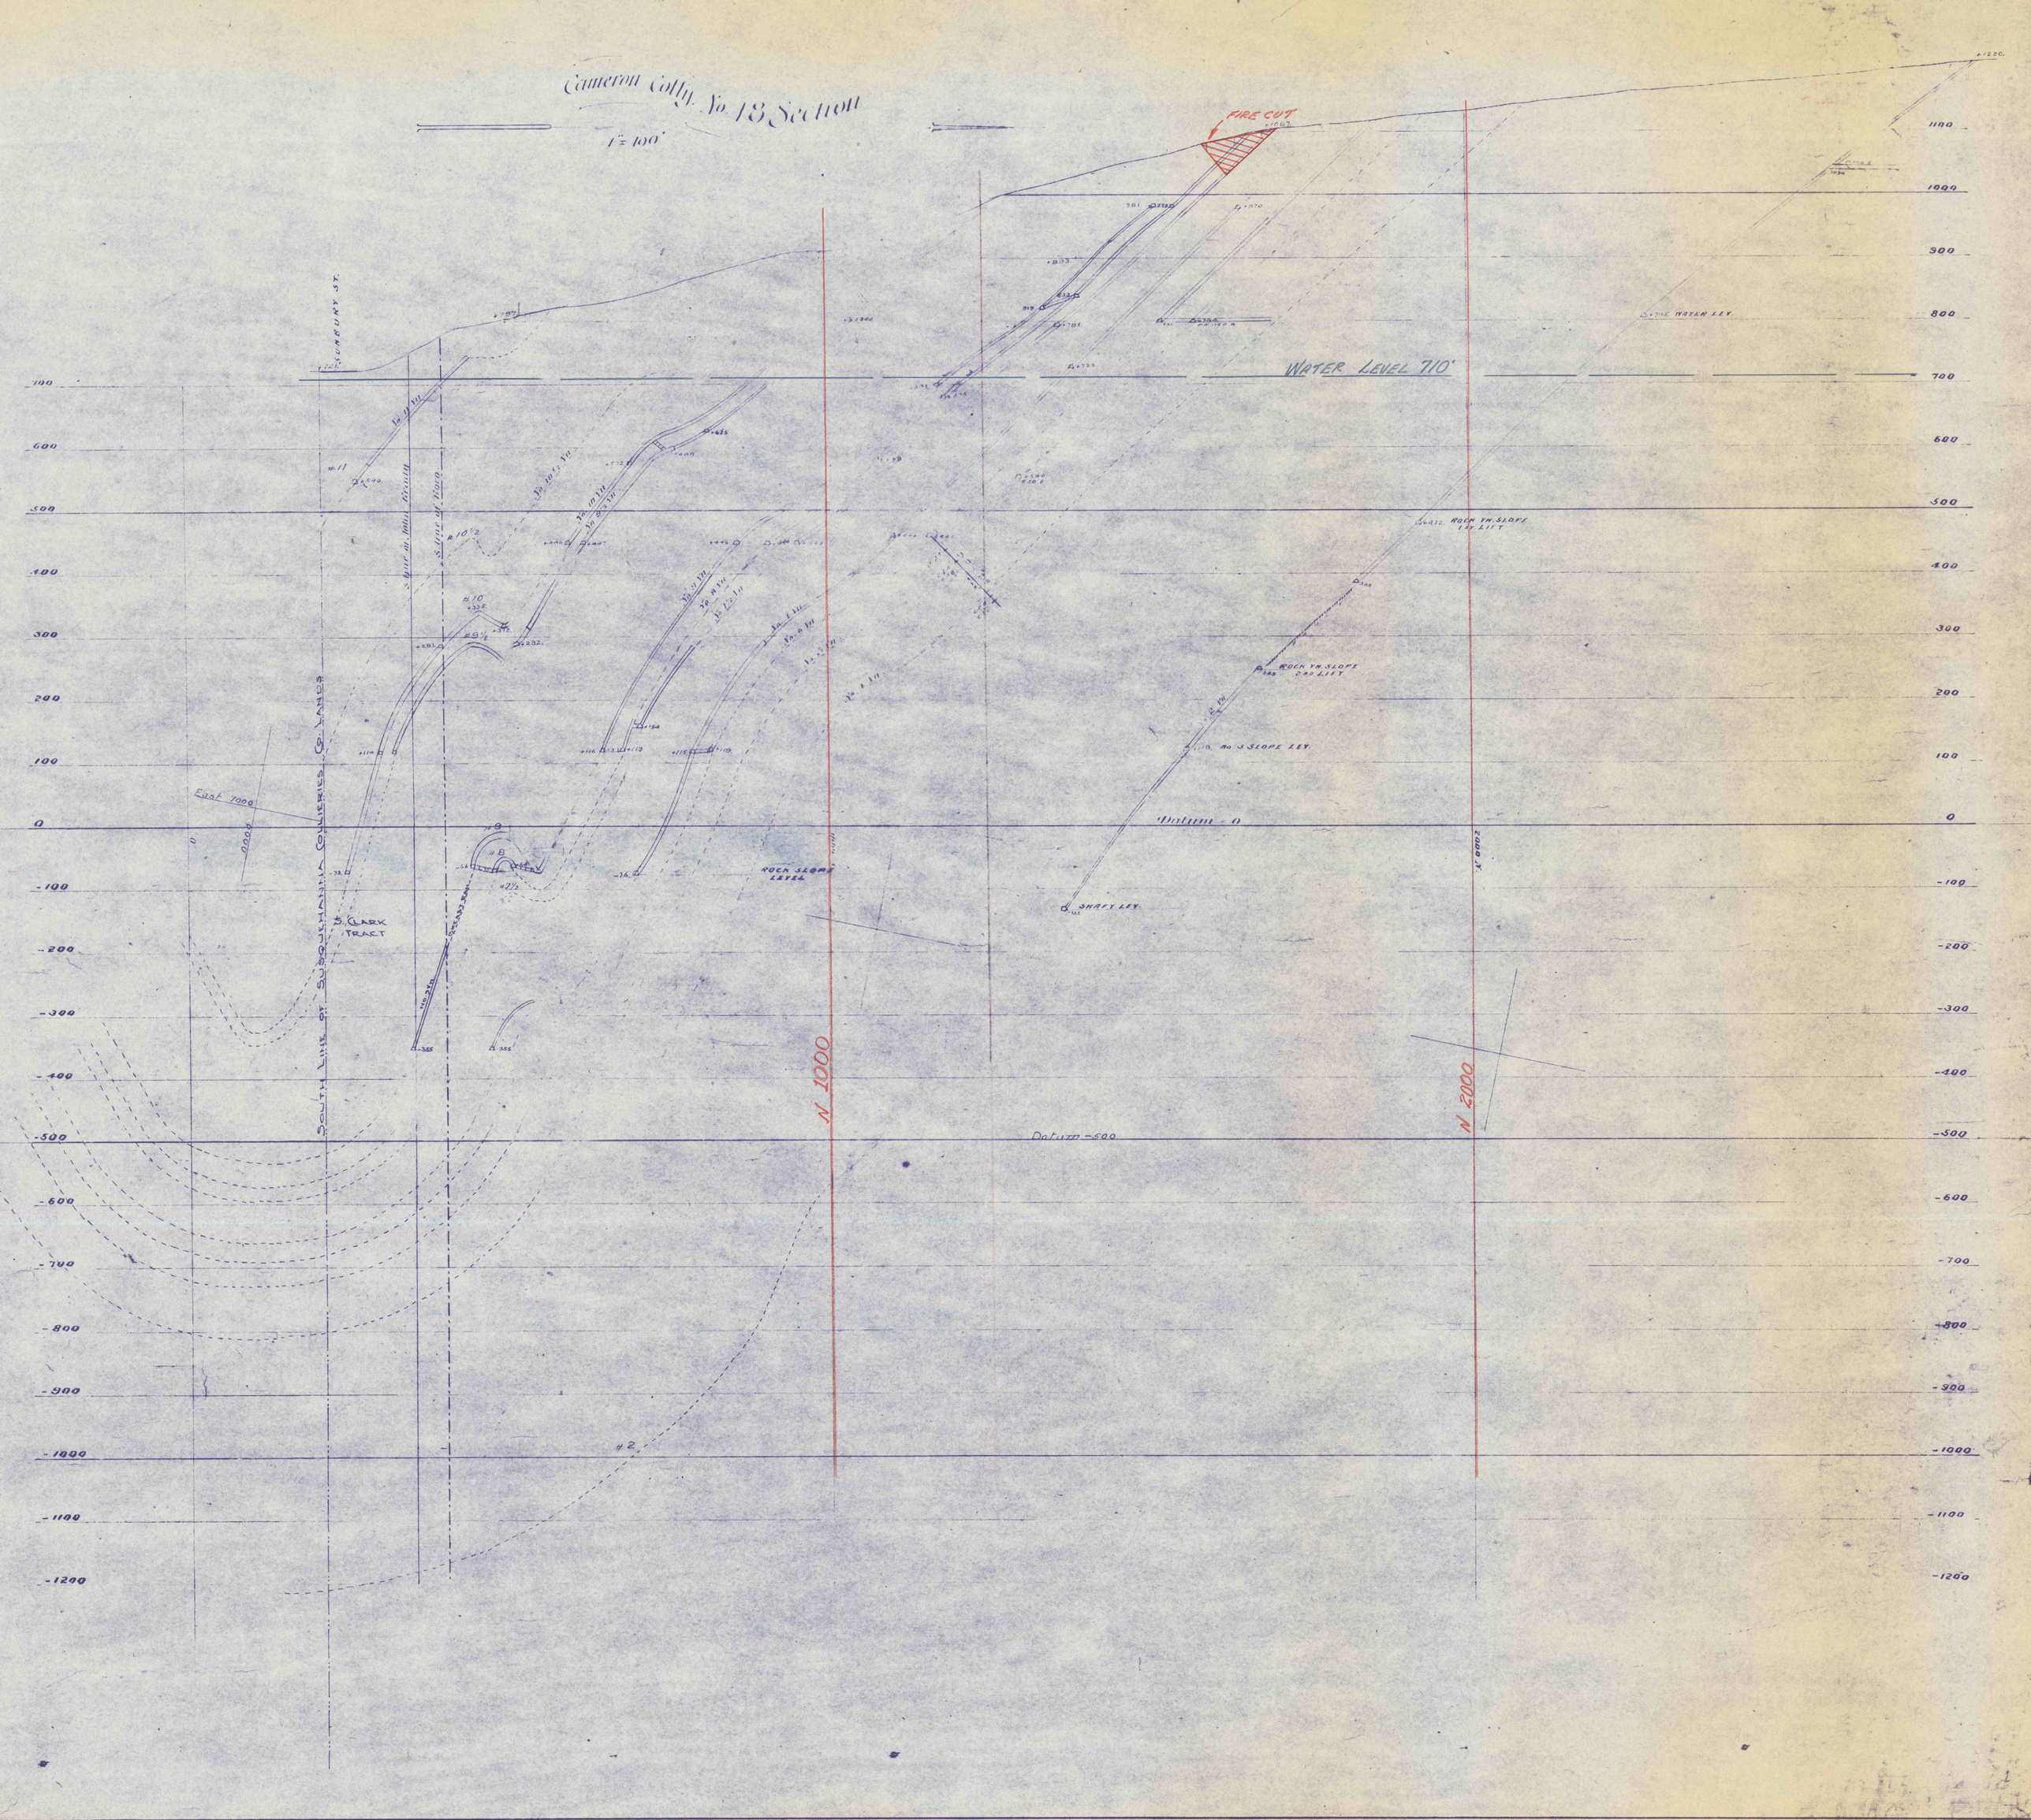

Cameron Colly. No. 18 Section
1" = 100'
FIRE CUT
WATER LEVEL 710'
SUNBURY ST.
SOUTH LINE OF SUSQUEHANNA COLLIERIES CO. LANDS
S. CLARK TRACT
ROCK SLOPE LEVEL
ROCK YN. SLOPE 1ST LIFT
ROCK YN. SLOPE 2ND LIFT
No. 3 SLOPE LEV.
SHAFT LEV.
WATER LEV.
Datum - 0
Datum - 500
N 1000
N 2000
East 1000

No. 18