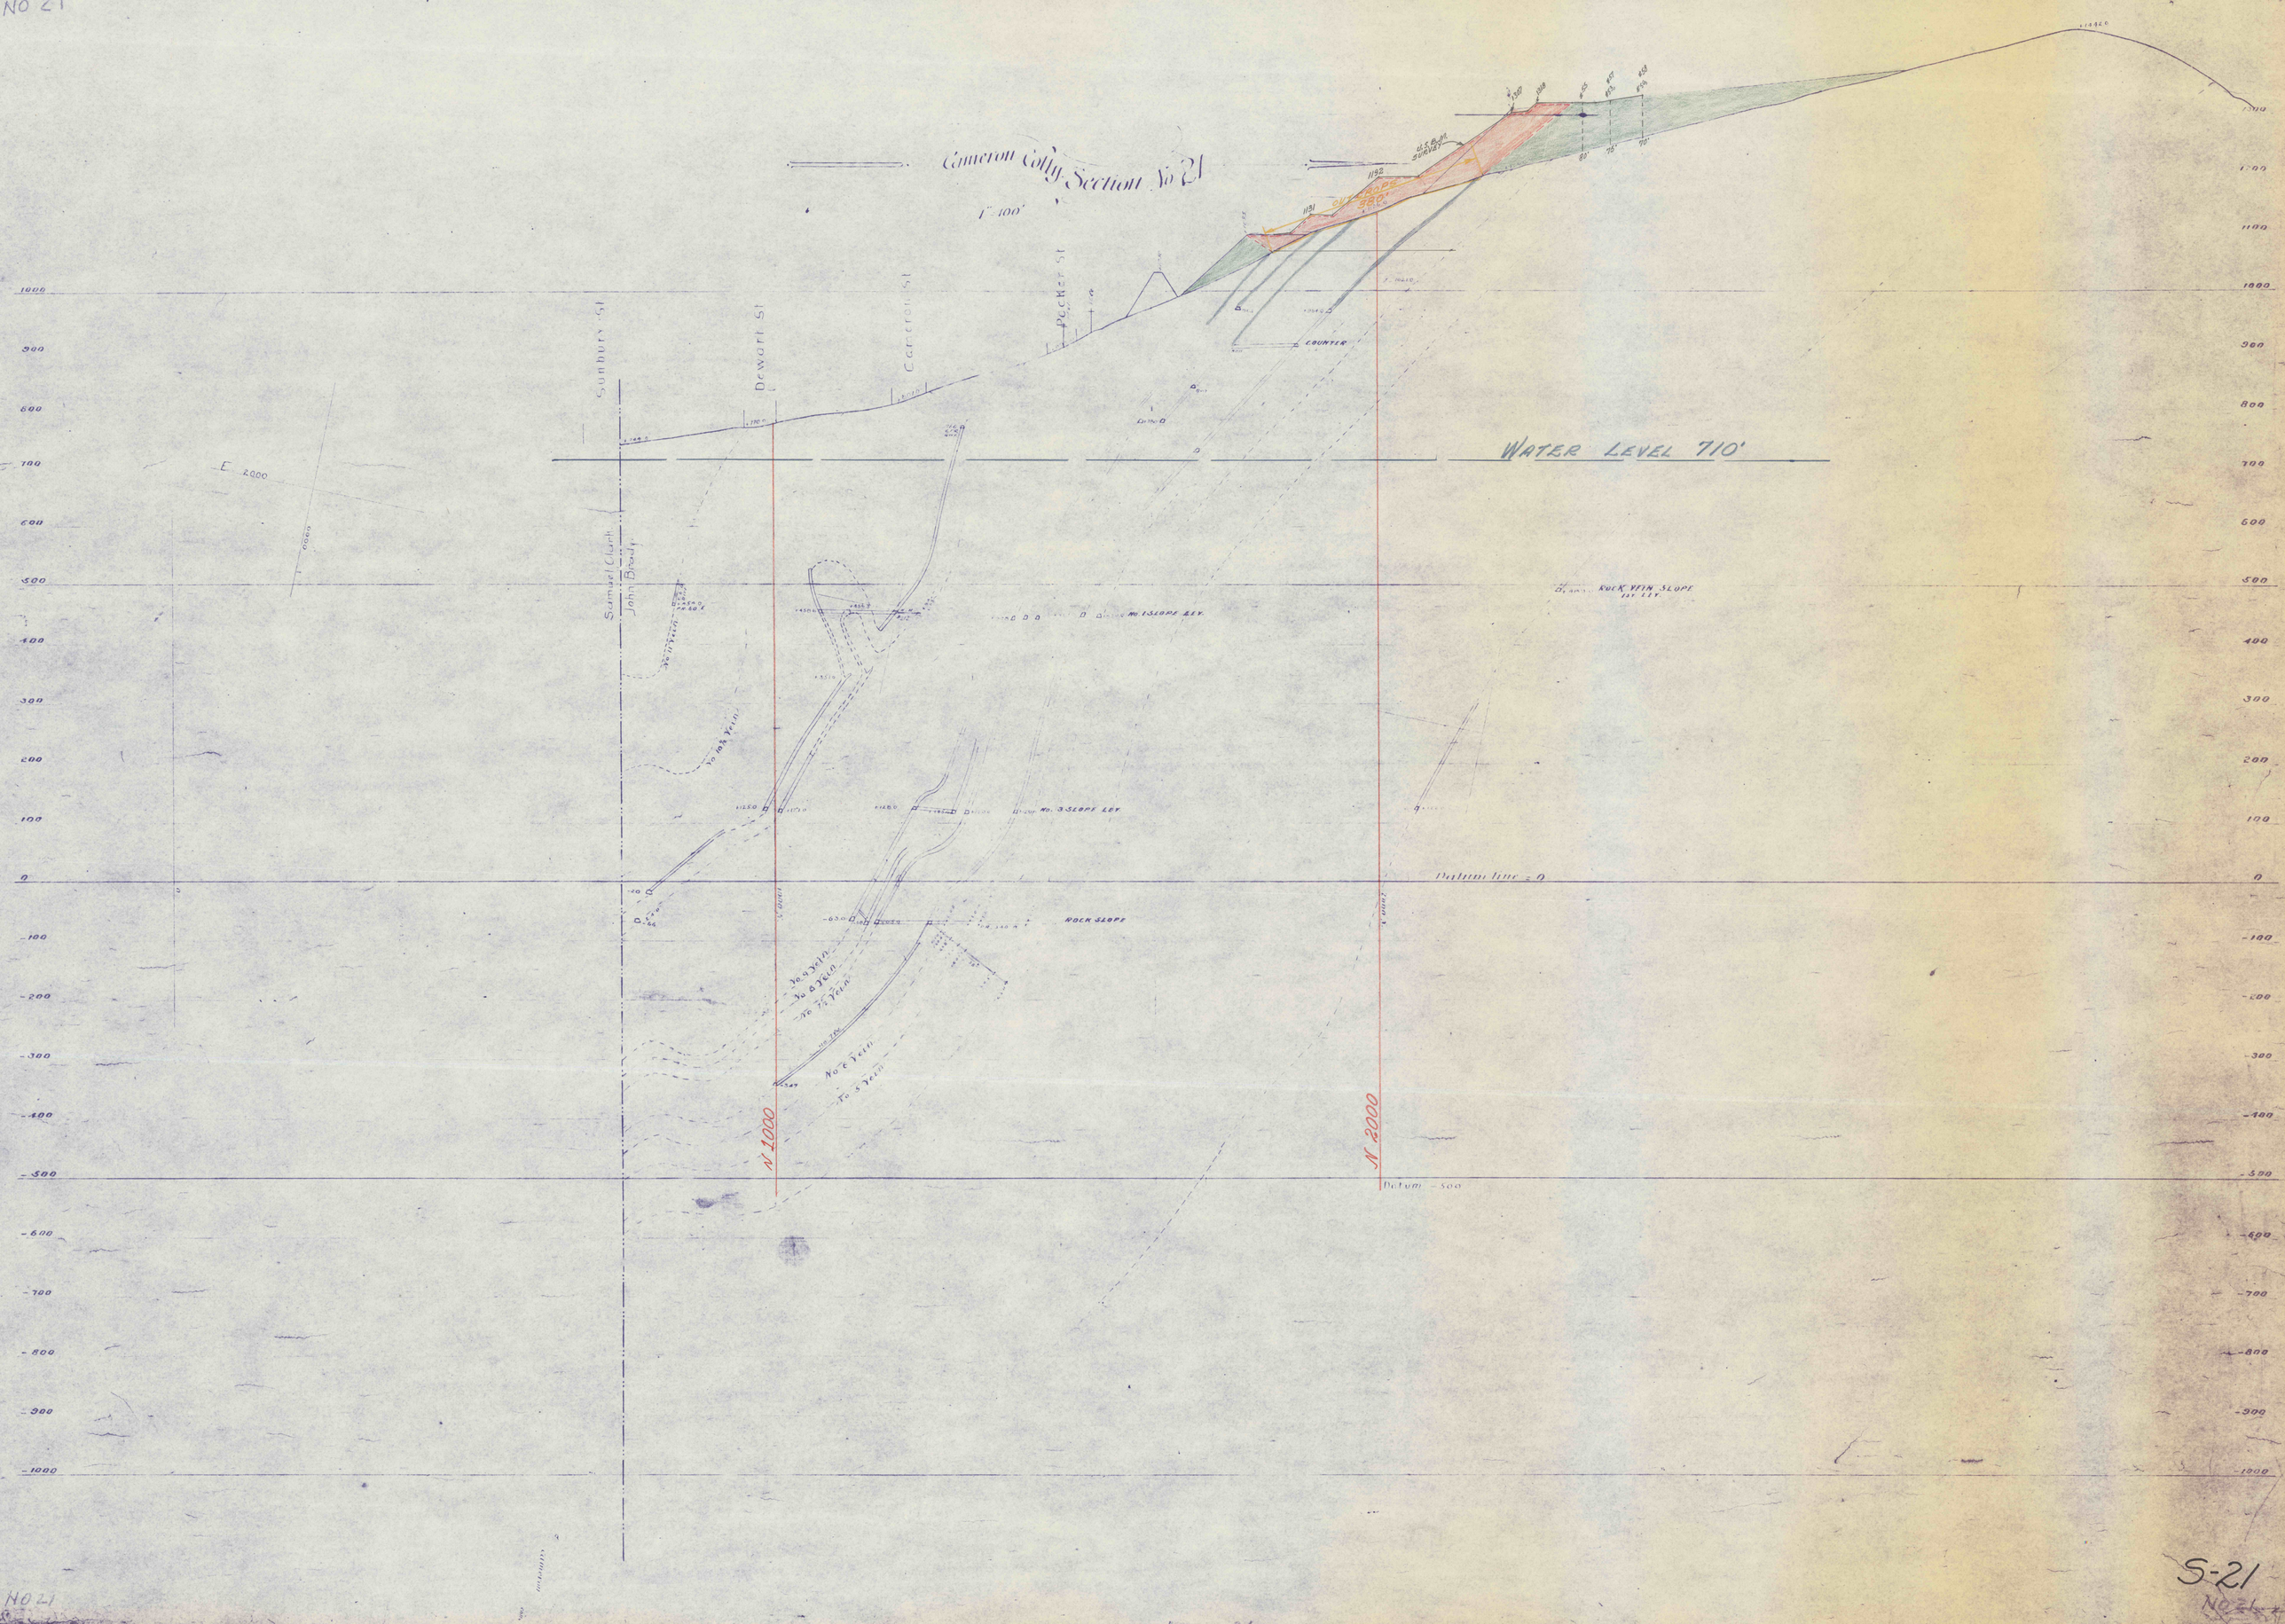

Cameron Colly Section No 21
1" = 100'
Sunbury St
Dewart St
Cameron St
Packer St
Samuel Clark
John Brady
WATER LEVEL 710'
COUNTER
ROCK VEIN SLOPE
1ST LEV.
No. 1 SLOPE LEV.
No. 3 SLOPE LEV.
ROCK SLOPE
Datum line = 0
Datum - 500
N 1000
N 2000
E 2000

S-21