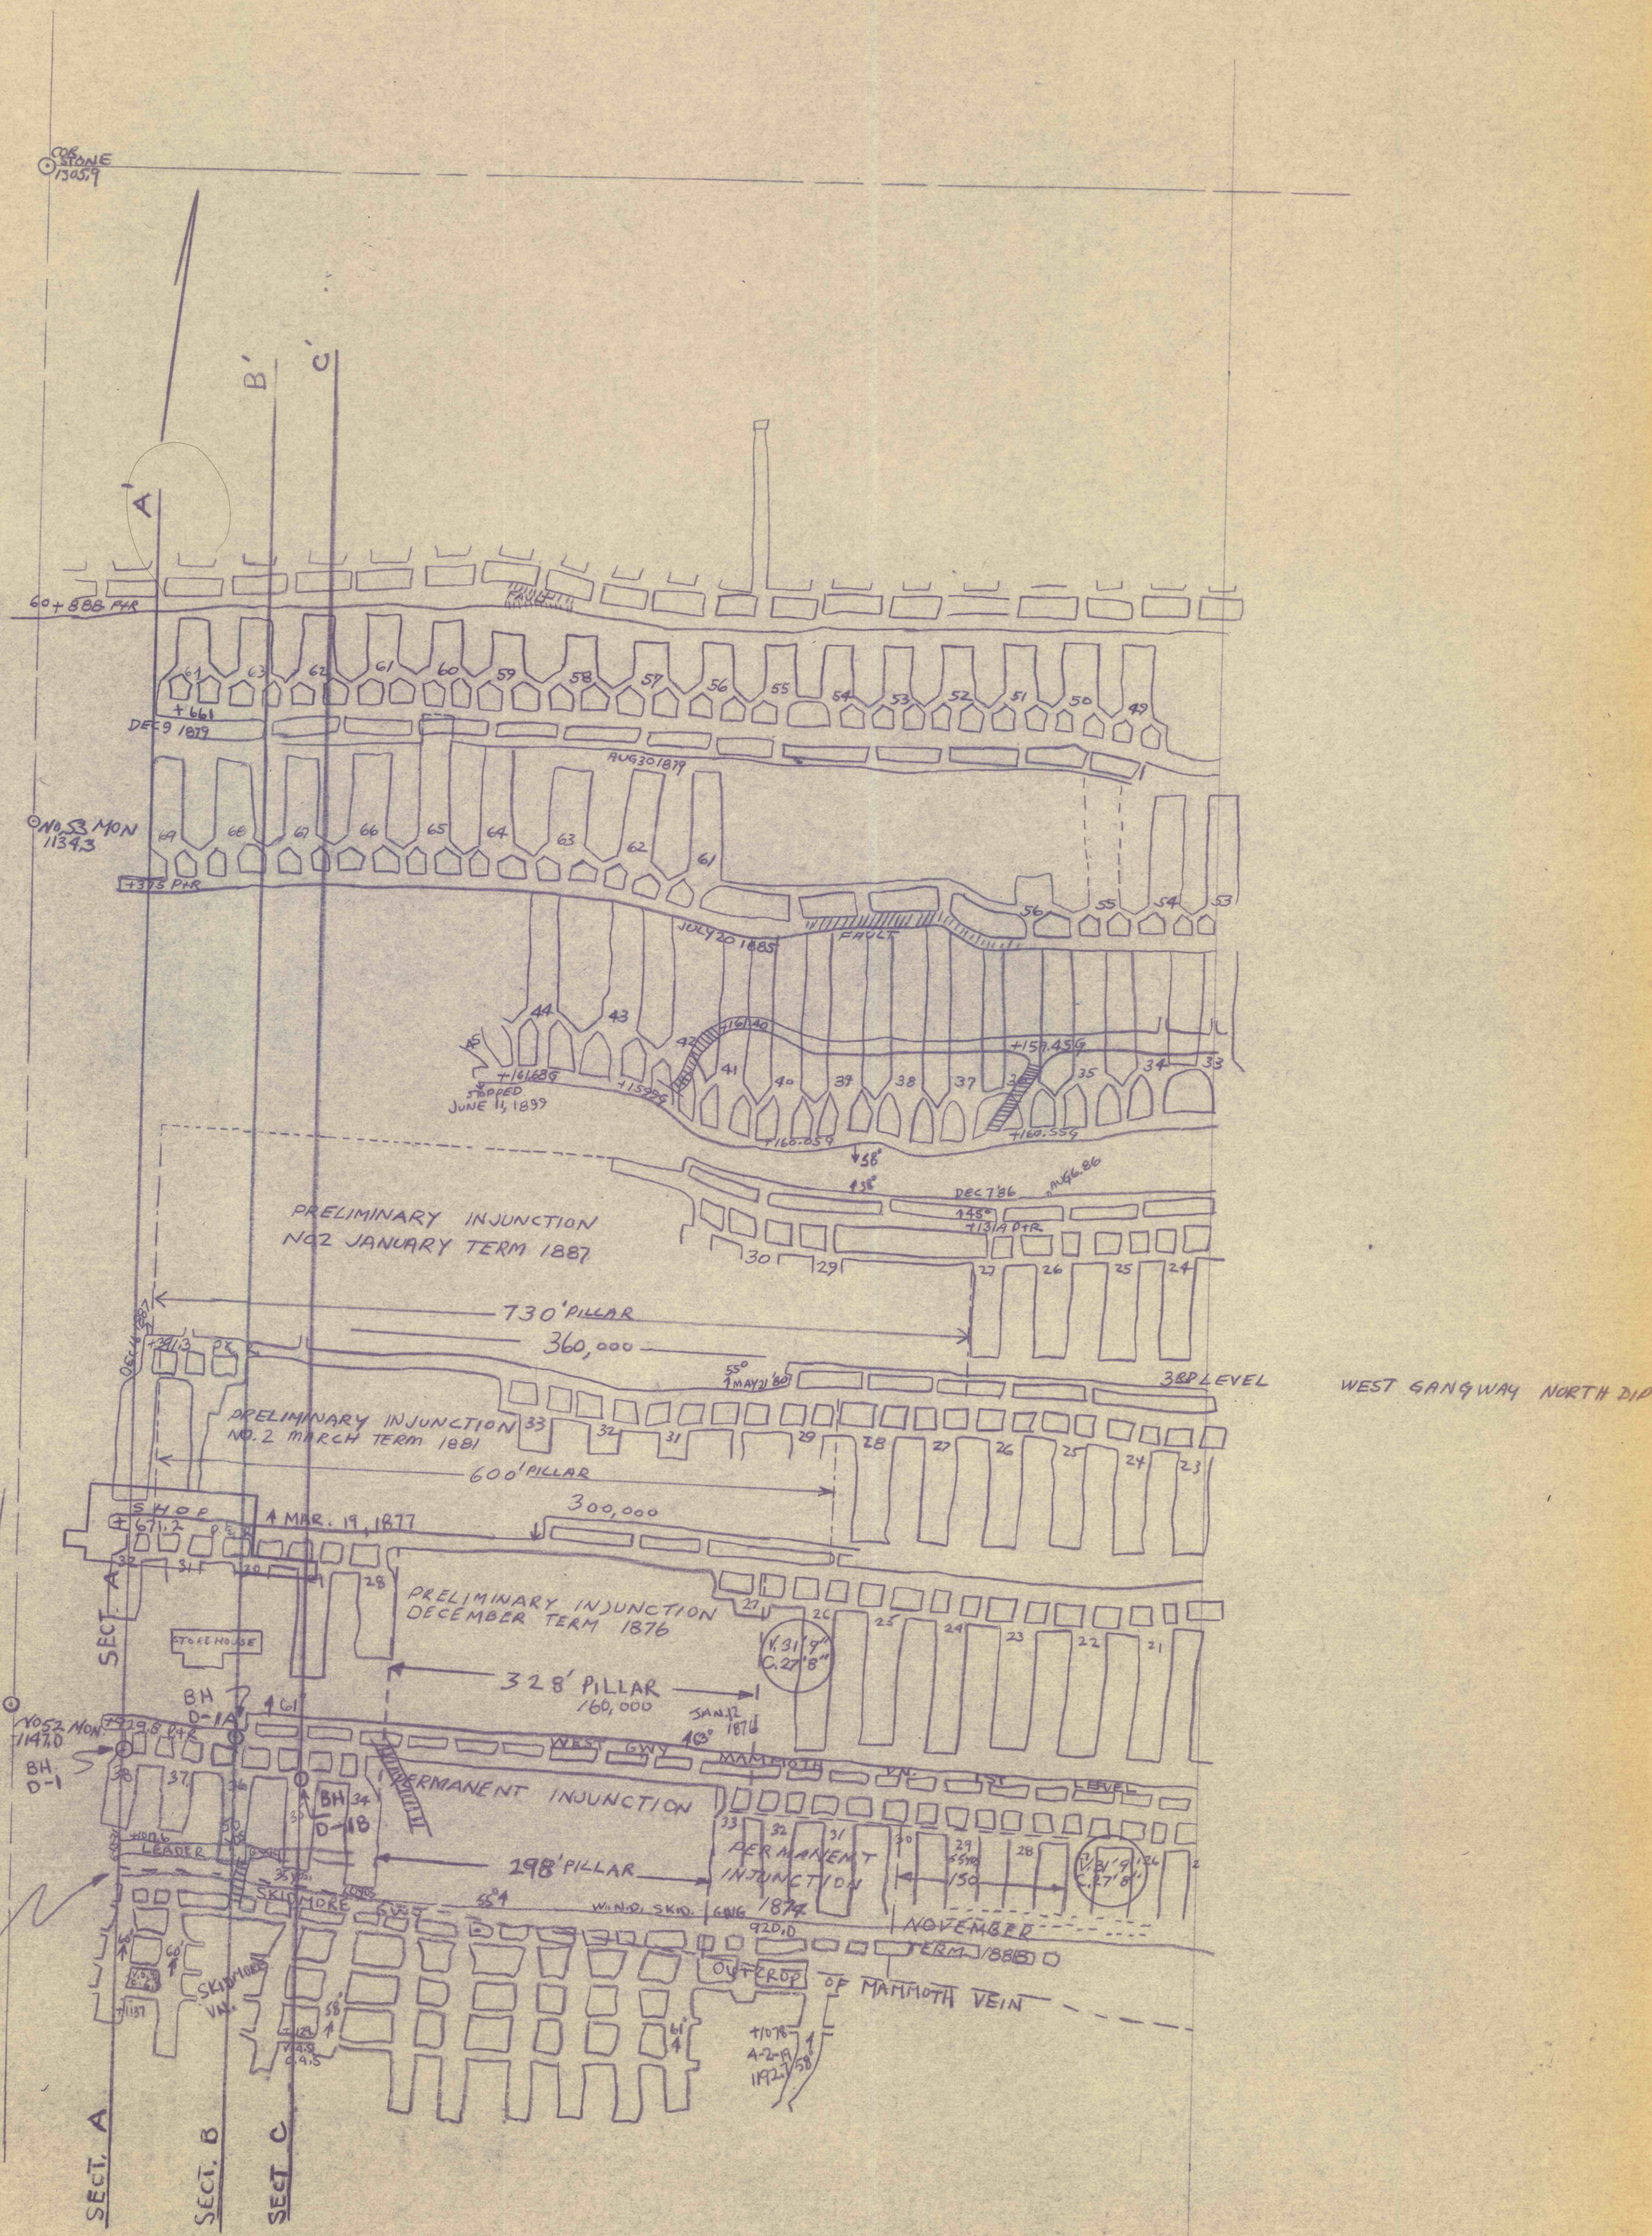

C 54 : 9E - 101.5

SUBSURFACE INVESTIGATION
BOREHOLES D-1, D-1A, D-1B, SECTIONS A/A', B/B' & C/C'
GILBERTON MINE POOL
MAHANOY CREEK WATERSHED
SCHUYLKILL CO
LAWRENCE COLLIERY
MAMMOTH VEIN
LEADER & SKIDMORE VNS.
1" = 100'