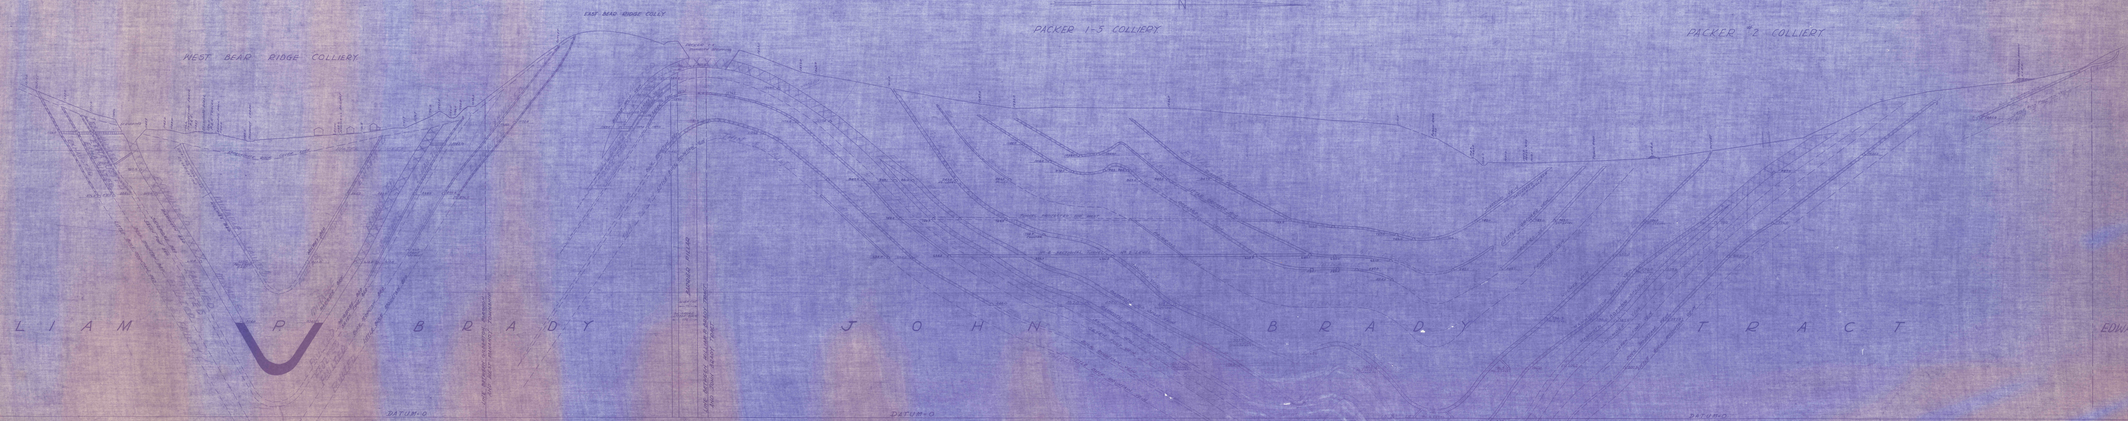

CROSS SECTION — 250' EAST OF THE WEST LINE OF THE JOHN BRADY TRACT — THRU W. BEAR RIDGE, E. BEAR RIDGE, PACKER #1-3 & PACKER #2.

Scale 1"=100' SECTION "G" MAP NO. 100 H BOX 31 JAN. 1, 1937.