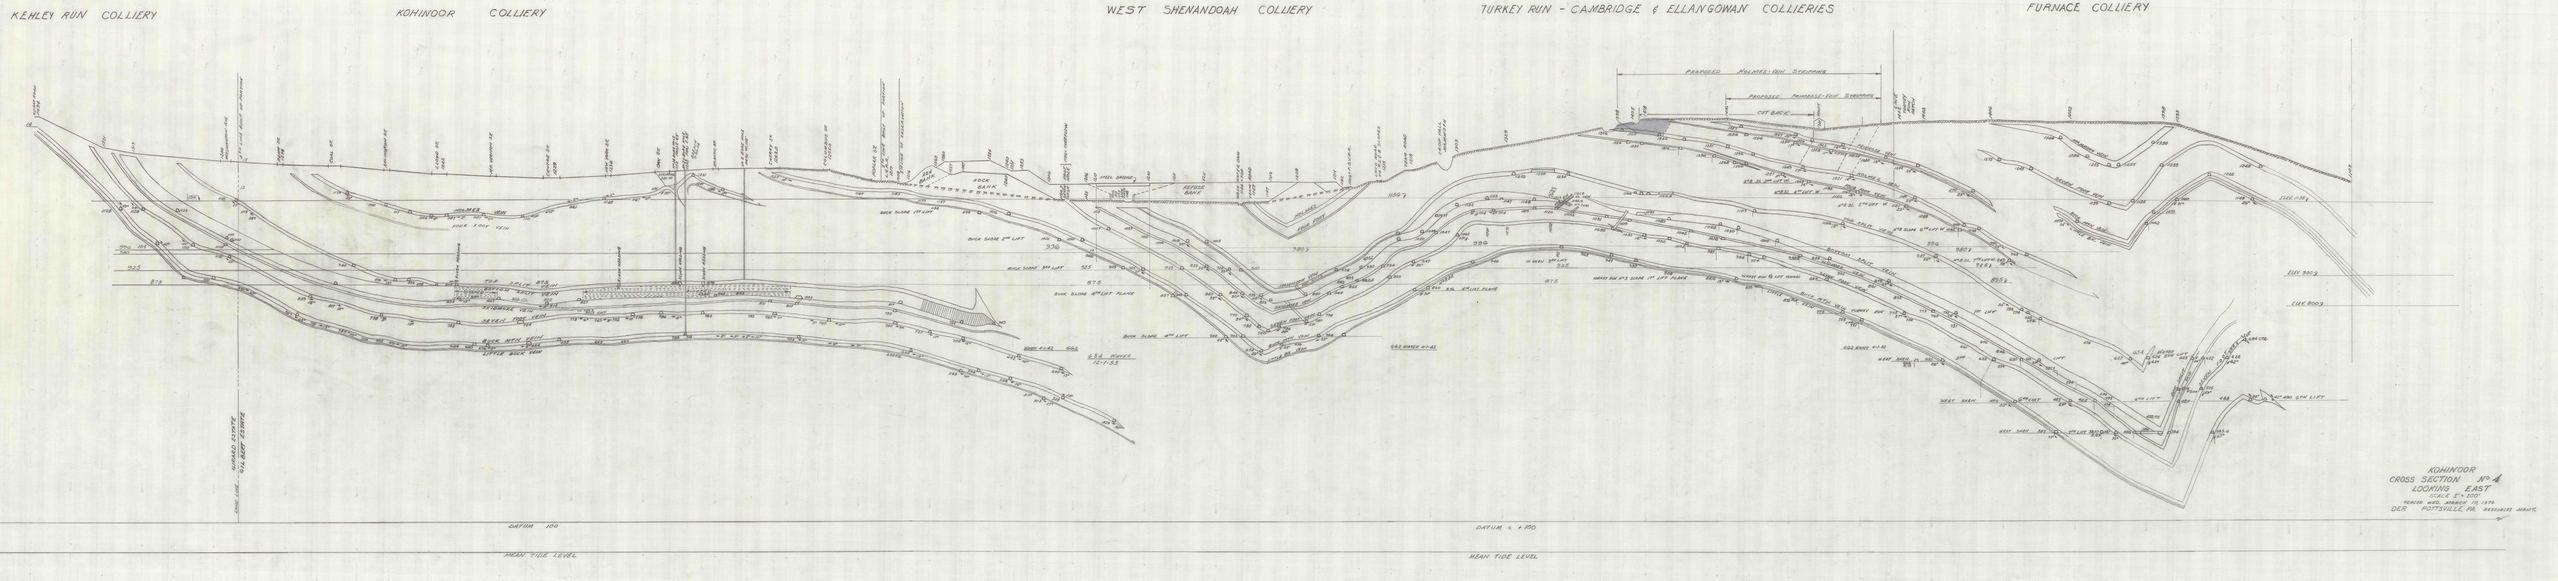
KEHLEY RUN COLLIERY
KOHINOOR COLLIERY
WEST SHENANDOAH COLLIERY
TURKEY RUN - CAMBRIDGE & ELLANGOWAN COLLIERIES
FURNACE COLLIERY
PROPOSED HOLMES-VEIN SYNCLINAL
PROPOSED MAHANOY-EAST SYNCLINAL
CUT BACK
ROCK BACK
REFUSE BACK
STEEL BRIDGE
BUCK SLOPE 1st LIFT
BUCK SLOPE 2nd LIFT
BUCK SLOPE 3rd LIFT
BUCK SLOPE 4th LIFT PLANE
BUCK SLOPE 4th LIFT
HOLMES VEIN
ROCK FIRE VEIN
TOP SPLIT BUCK VEIN
BUCK VEIN
MEYERS FIRE VEIN
BUCK VEIN GRIT
UPPER BUCK VEIN
EAST SHAFT
WEST SHAFT
DATUM 100
MEAN TIDE LEVEL
DATUM = 100
MEAN TIDE LEVEL
KOHINOOR
CROSS SECTION No 4
LOOKING EAST
SCALE 1" = 200'
TRACED WED. MARCH 19 1958
DER POTTSVILLE, PA. RESOURCES MAPS