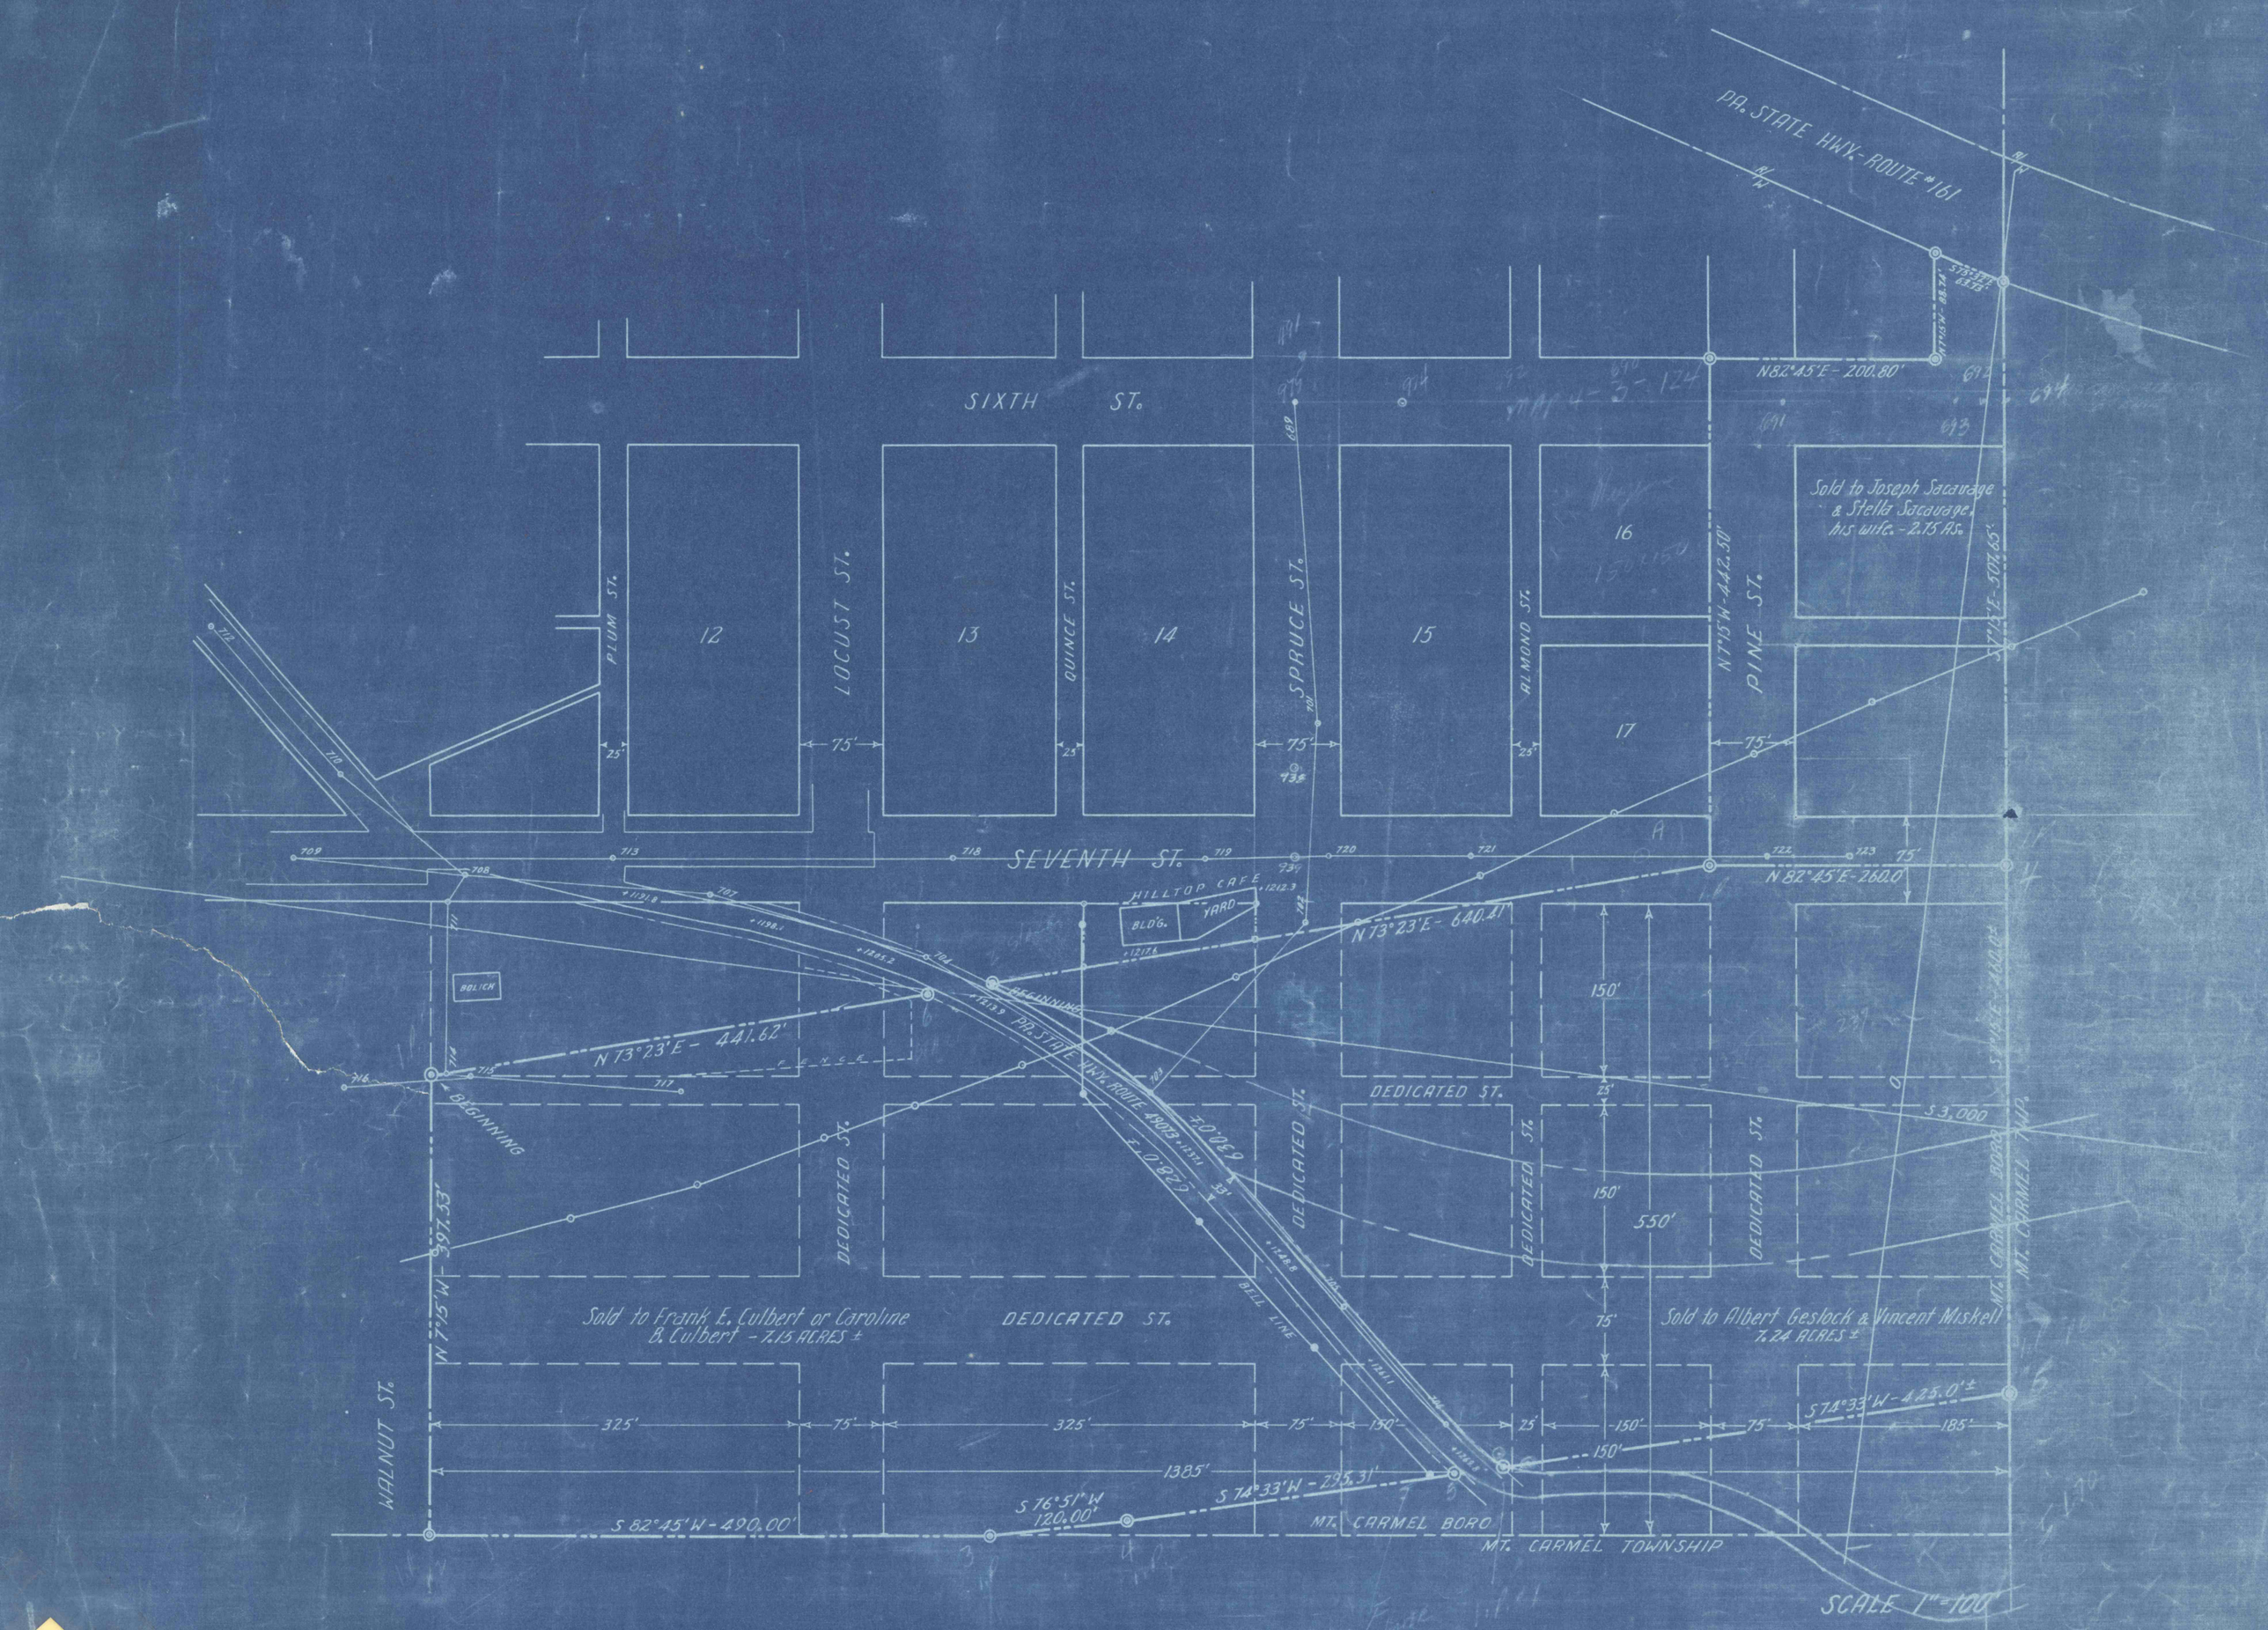

PA. STATE HWY.-ROUTE #161
SIXTH ST.
SEVENTH ST.
PLUM ST.
LOCUST ST.
QUINCE ST.
SPRUCE ST.
ALMOND ST.
PINE ST.
N 7°15'W-442.50'
N 82°45'E-200.80'
N 82°45'E-260.0'
N 73°23'E-640.41'
N 73°23'E-441.62'
S 3,000
Sold to Joseph Sacavage & Stella Sacavage, his wife.-2.75 AS.
Sold to Frank E. Culbert or Caroline B. Culbert -7.15 ACRES ±
Sold to Albert Geslock & Vincent Miskell 7.24 ACRES ±
DEDICATED ST.
HILLTOP CAFE
BLD'G.
YARD
BOLICK
BEGINNING
PA. STATE HWY. ROUTE 49073
BELL LINE
WALNUT ST.
N 7°15'W-397.53'
S 82°45'W-490.00'
S 76°51'W 120.00'
S 74°33'W-295.31'
S 74°33'W-425.0'±
MT. CARMEL BORO
MT. CARMEL TOWNSHIP
MT. CARMEL BORO
MT. CARMEL TWP.
SCALE 1"=100'