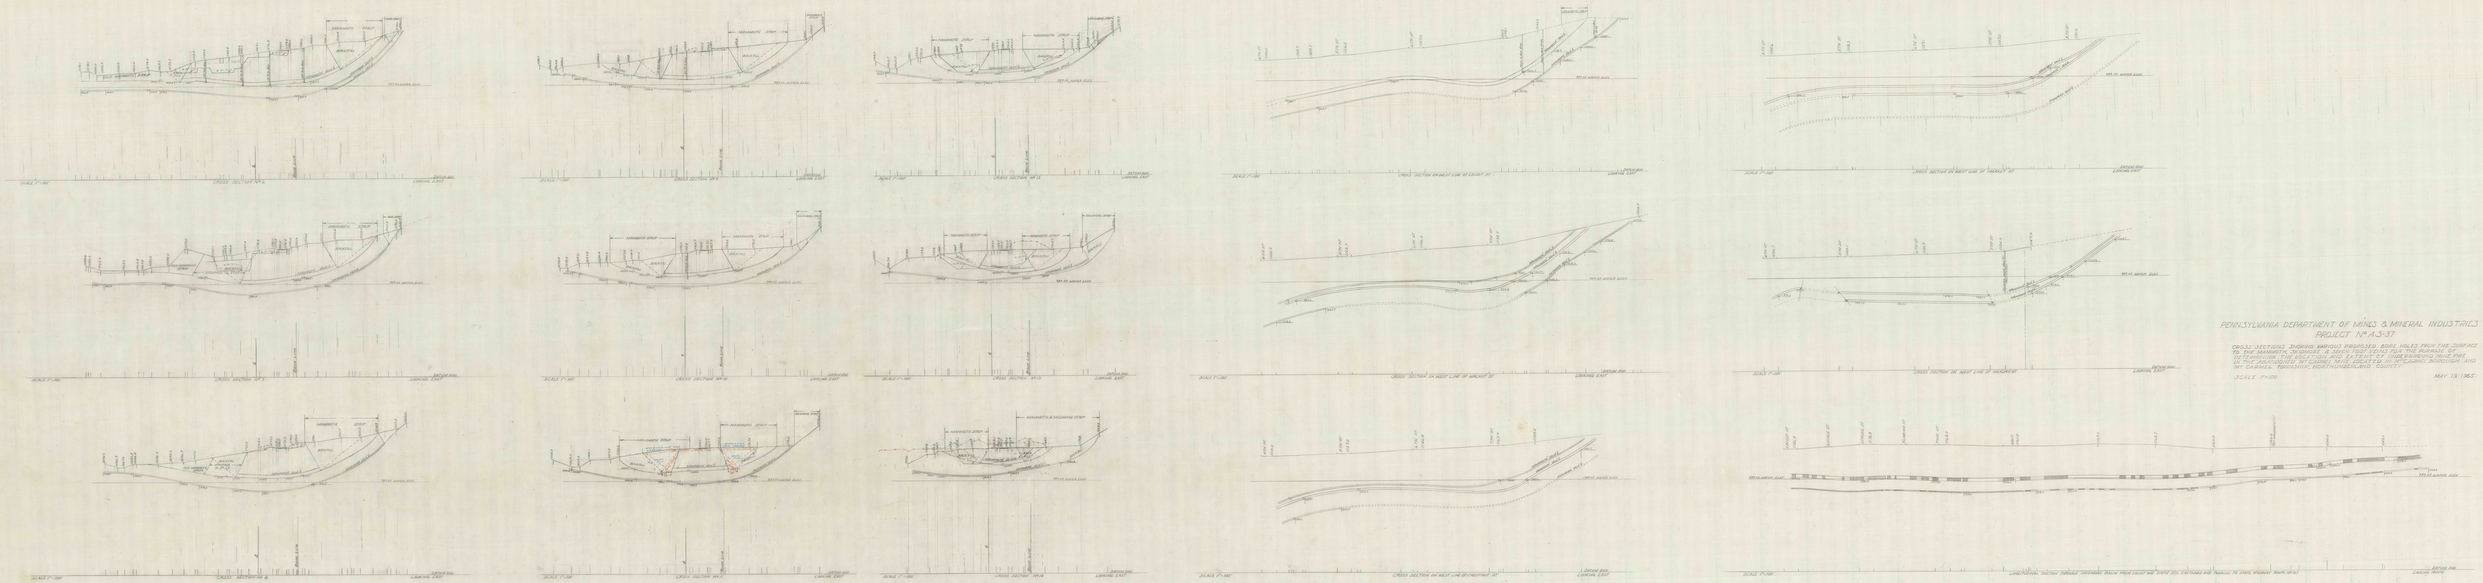

PENNSYLVANIA DEPARTMENT OF MINES & MINERAL INDUSTRIES
PROJECT No. AS-37

CROSS SECTIONS SHOWING VARIOUS PROPOSED BORE HOLES FROM THE SURFACE TO THE MAMMOTH, SHOMOKIN & SEVEN FOOT VEINS FOR THE PURPOSE OF DETERMINING THE LOCATION AND EXTENT OF UNDERGROUND MINE FIRE IN THE ABANDONED MT. CARMEL MINE LOCATED IN MT. CARMEL BOROUGH AND MT. CARMEL TOWNSHIP, NORTHUMBERLAND COUNTY

SCALE 1"=100'

MAY 19, 1965.