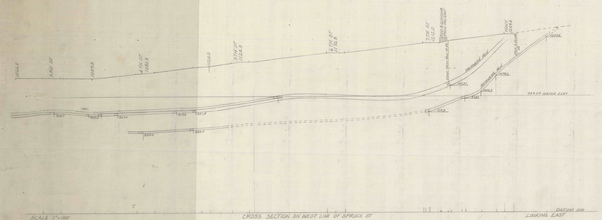
SCALE 1"=100'
CROSS SECTION ON WEST LINE OF OPHELIA ST
LOOKING EAST

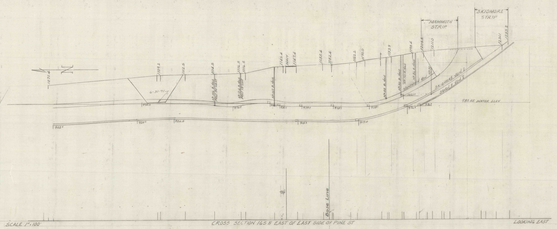
MAMMOTH STRIP
BACKFILL
SCALE 1"=100'
CROSS SECTION 150 ft EAST OF EAST LINE OF PINE ST
LOOKING EAST

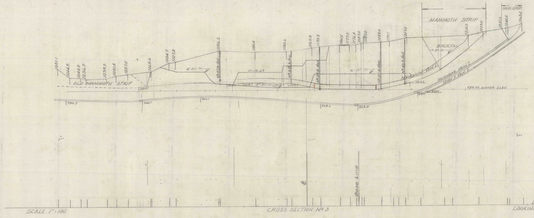
MAMMOTH STRIP
OLD MAMMOTH STRIP
BACKFILL
SCALE 1"=100'
CROSS SECTION NO 3
LOOKING EAST

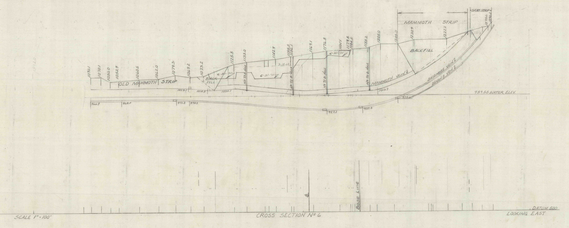
MAMMOTH STRIP
OLD MAMMOTH STRIP
BACKFILL
SCALE 1"=100'
CROSS SECTION NO 4
LOOKING EAST

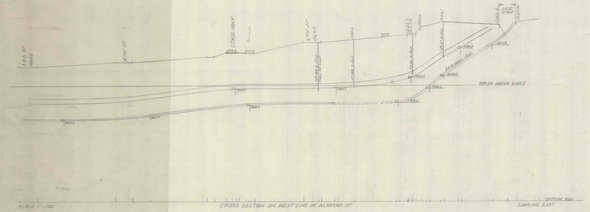
SCALE 1"=100'
CROSS SECTION ON WEST LINE OF ALMOND ST
LOOKING EAST

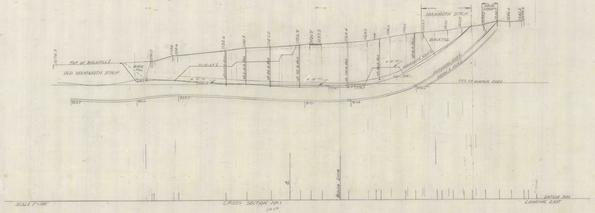
MAMMOTH STRIP
TOP OF BACKFILL
OLD MAMMOTH STRIP
BACKFILL
SCALE 1"=100'
CROSS SECTION NO 1
LOOKING EAST

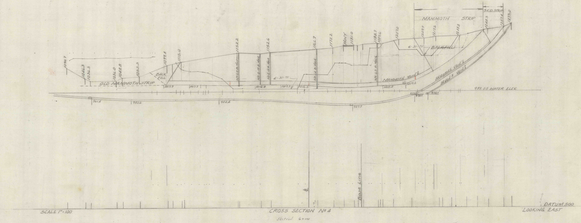
MAMMOTH STRIP
BACKFILL
OLD MAMMOTH STRIP
SCALE 1"=100'
CROSS SECTION NO 3
LOOKING EAST

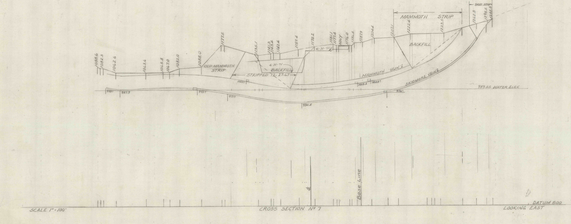
MAMMOTH STRIP
BACKFILL
SCALE 1"=100'
CROSS SECTION NO 4
LOOKING EAST

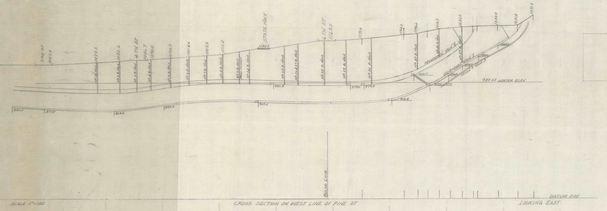
SCALE 1"=100'
CROSS SECTION ON WEST LINE OF PINE ST
LOOKING EAST

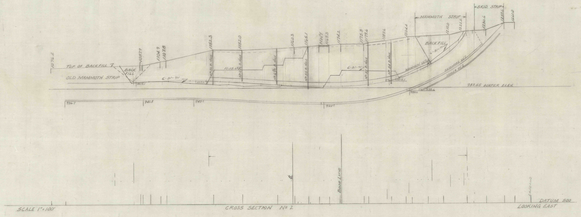
MAMMOTH STRIP
TOP OF BACKFILL
OLD MAMMOTH STRIP
BACKFILL
SCALE 1"=100'
CROSS SECTION NO 2
LOOKING EAST

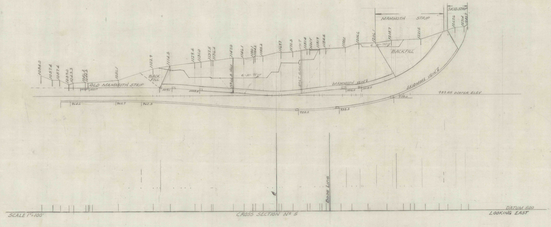
MAMMOTH STRIP
BACKFILL
OLD MAMMOTH STRIP
SCALE 1"=100'
CROSS SECTION NO 3
LOOKING EAST

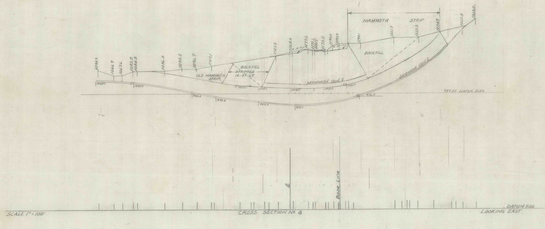
MAMMOTH STRIP
BACKFILL
SCALE 1"=100'
CROSS SECTION NO 4
LOOKING EAST