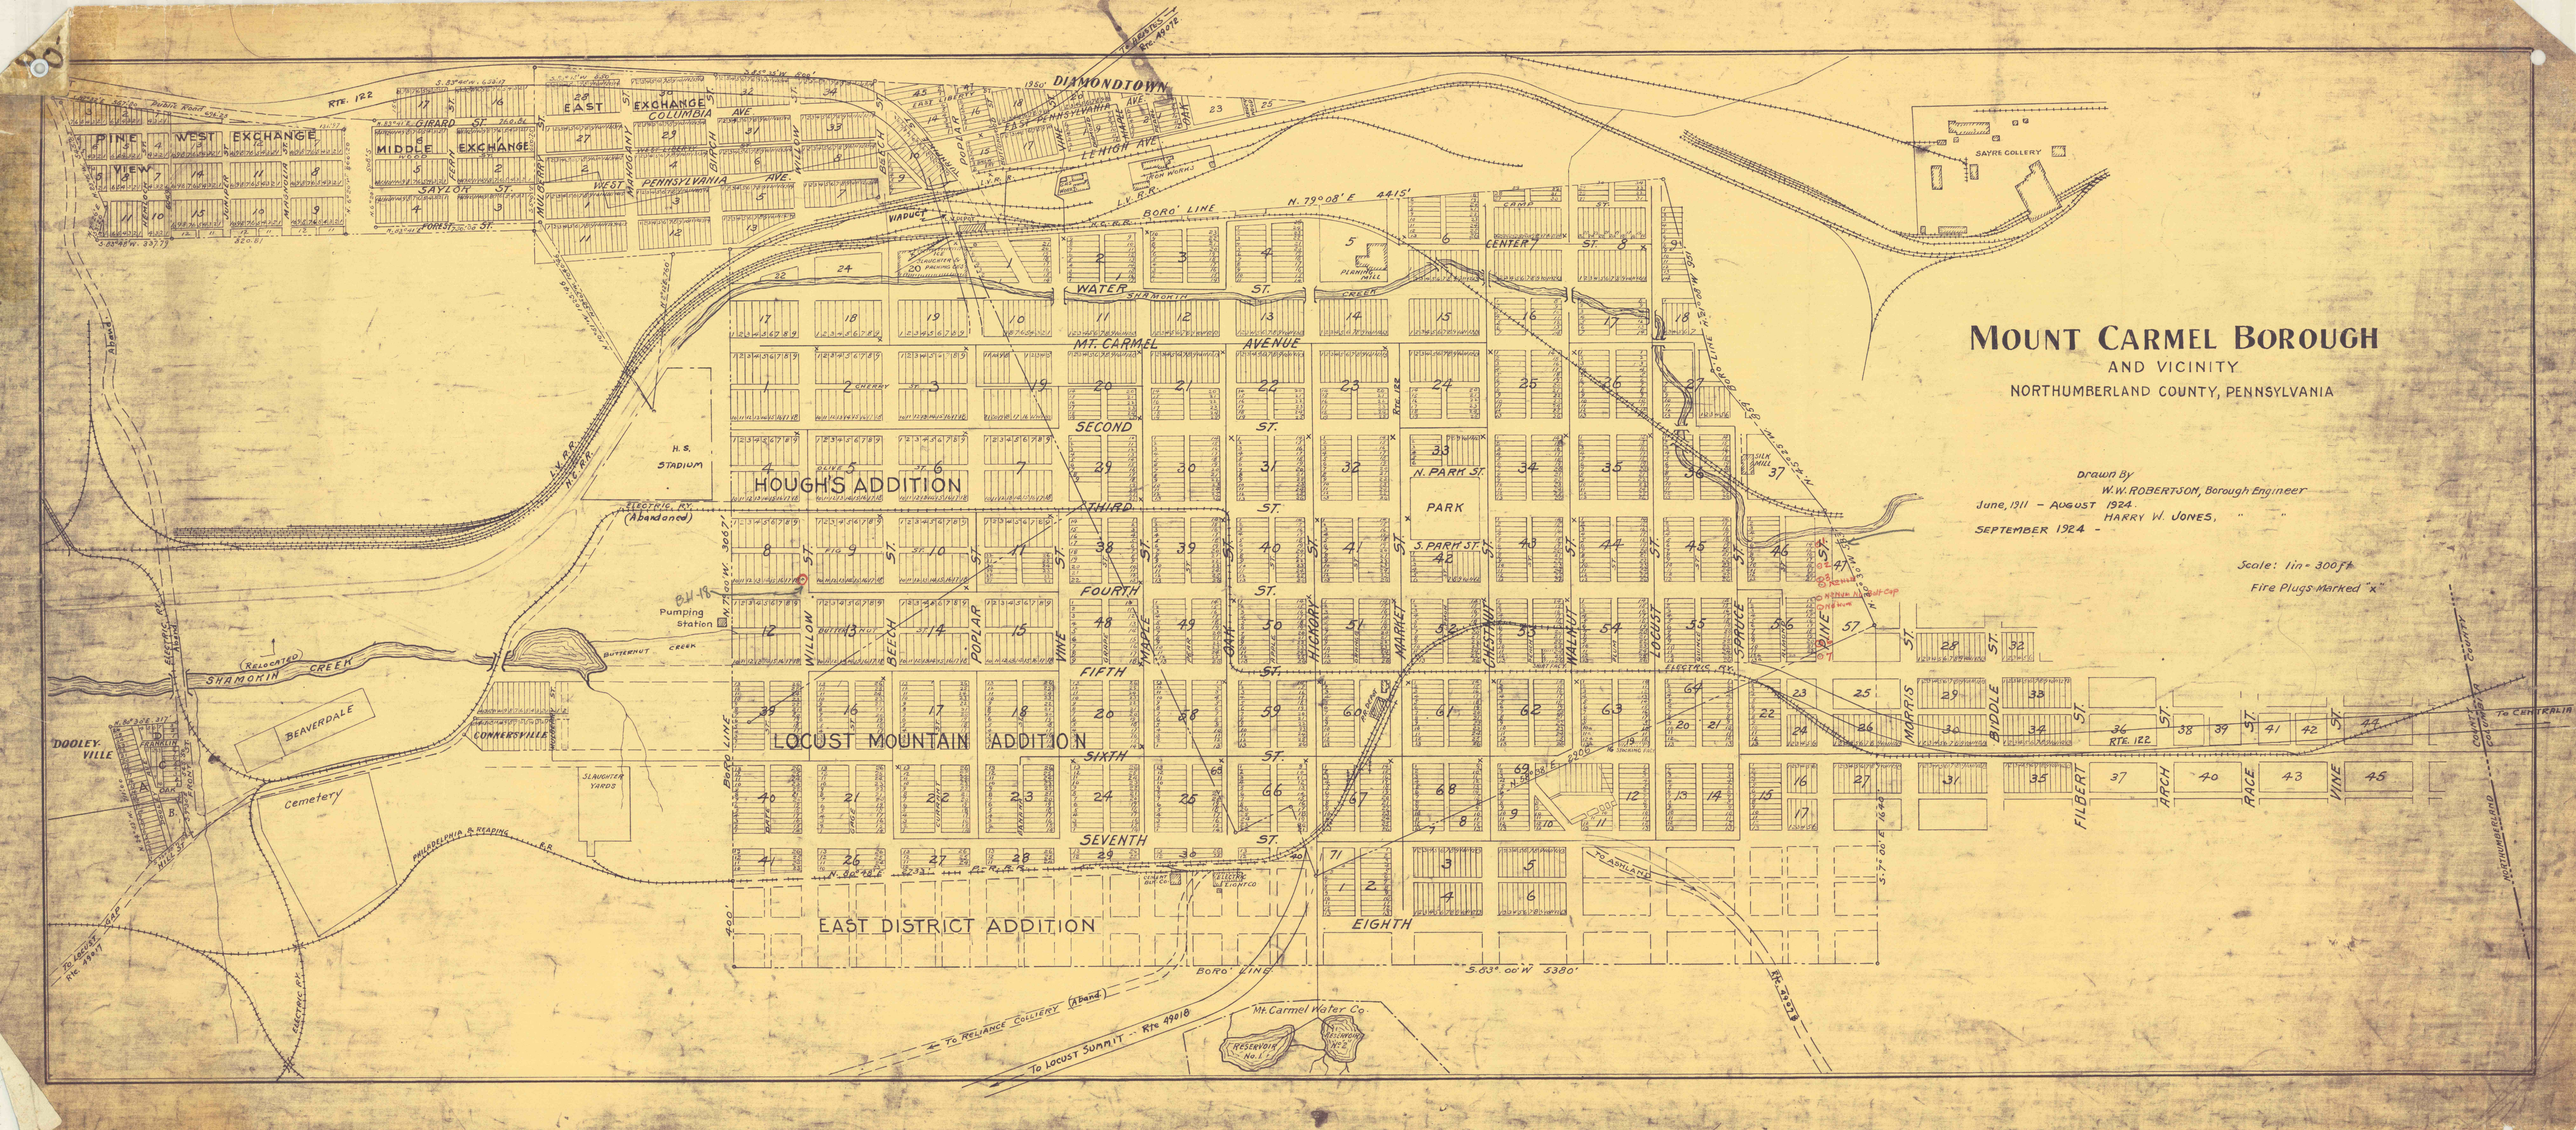
MOUNT CARMEL BOROUGH
AND VICINITY
NORTHUMBERLAND COUNTY, PENNSYLVANIA
Drawn By
W.W. ROBERTSON, Borough Engineer
June, 1911 - August 1924
HARRY W. JONES, " "
SEPTEMBER 1924 -
Scale: 1in - 300ft
Fire Plugs Marked "x"
HOUGH'S ADDITION
LOCUST MOUNTAIN ADDITION
EAST DISTRICT ADDITION
DIMMONDTOWN
PARK
H.S. STADIUM
Pumping Station
SHAMOKIN CREEK
(RELOCATED)
BEAVERDALE
CONNERSVILLE
Cemetery
DOOLEY-VILLE
SAYRE COLLERY
Mt. Carmel Water Co.
RESERVOIR No. 1
RESERVOIR No. 2
To RELIANCE COLLIERY (Aband.)
To LOCUST SUMMIT - Rte 49018
To ASHLAND
To CENTRALIA
MT. CARMEL AVENUE
WATER ST.
SHAMOKIN ST.
CENTER ST.
SECOND ST.
THIRD ST.
FOURTH ST.
FIFTH ST.
SIXTH ST.
SEVENTH ST.
EIGHTH ST.
N. PARK ST.
S. PARK ST.
WILLOW
BEECH
POPLAR
VINE
MAPLE
OAK
HICKORY
MARKET
CHESTNUT
WALNUT
LOCUST
SPRUCE
PINE
MORRIS
BIDDLE
FILBERT
ARCH
RACE
VINE
WEST EXCHANGE
MIDDLE EXCHANGE
EAST EXCHANGE
COLUMBIA AVE.
PENNSYLVANIA AVE.
LEHIGH AVE.
SAYLOR ST.
FOREST ST.
L.V.R.R.
N.C.R.R.
PHILADELPHIA & READING R.R.
BORO' LINE
N. 79° 08' E 4415'
S. 63° 00' W 5380'
N. 80° 48' E 2330'
S. 35° 05' E 1640'
N. 63° 30' E 3007'
Rte. 122
Rte. 49018
Rte. 49019
Rte. 49017
Rte. 53139