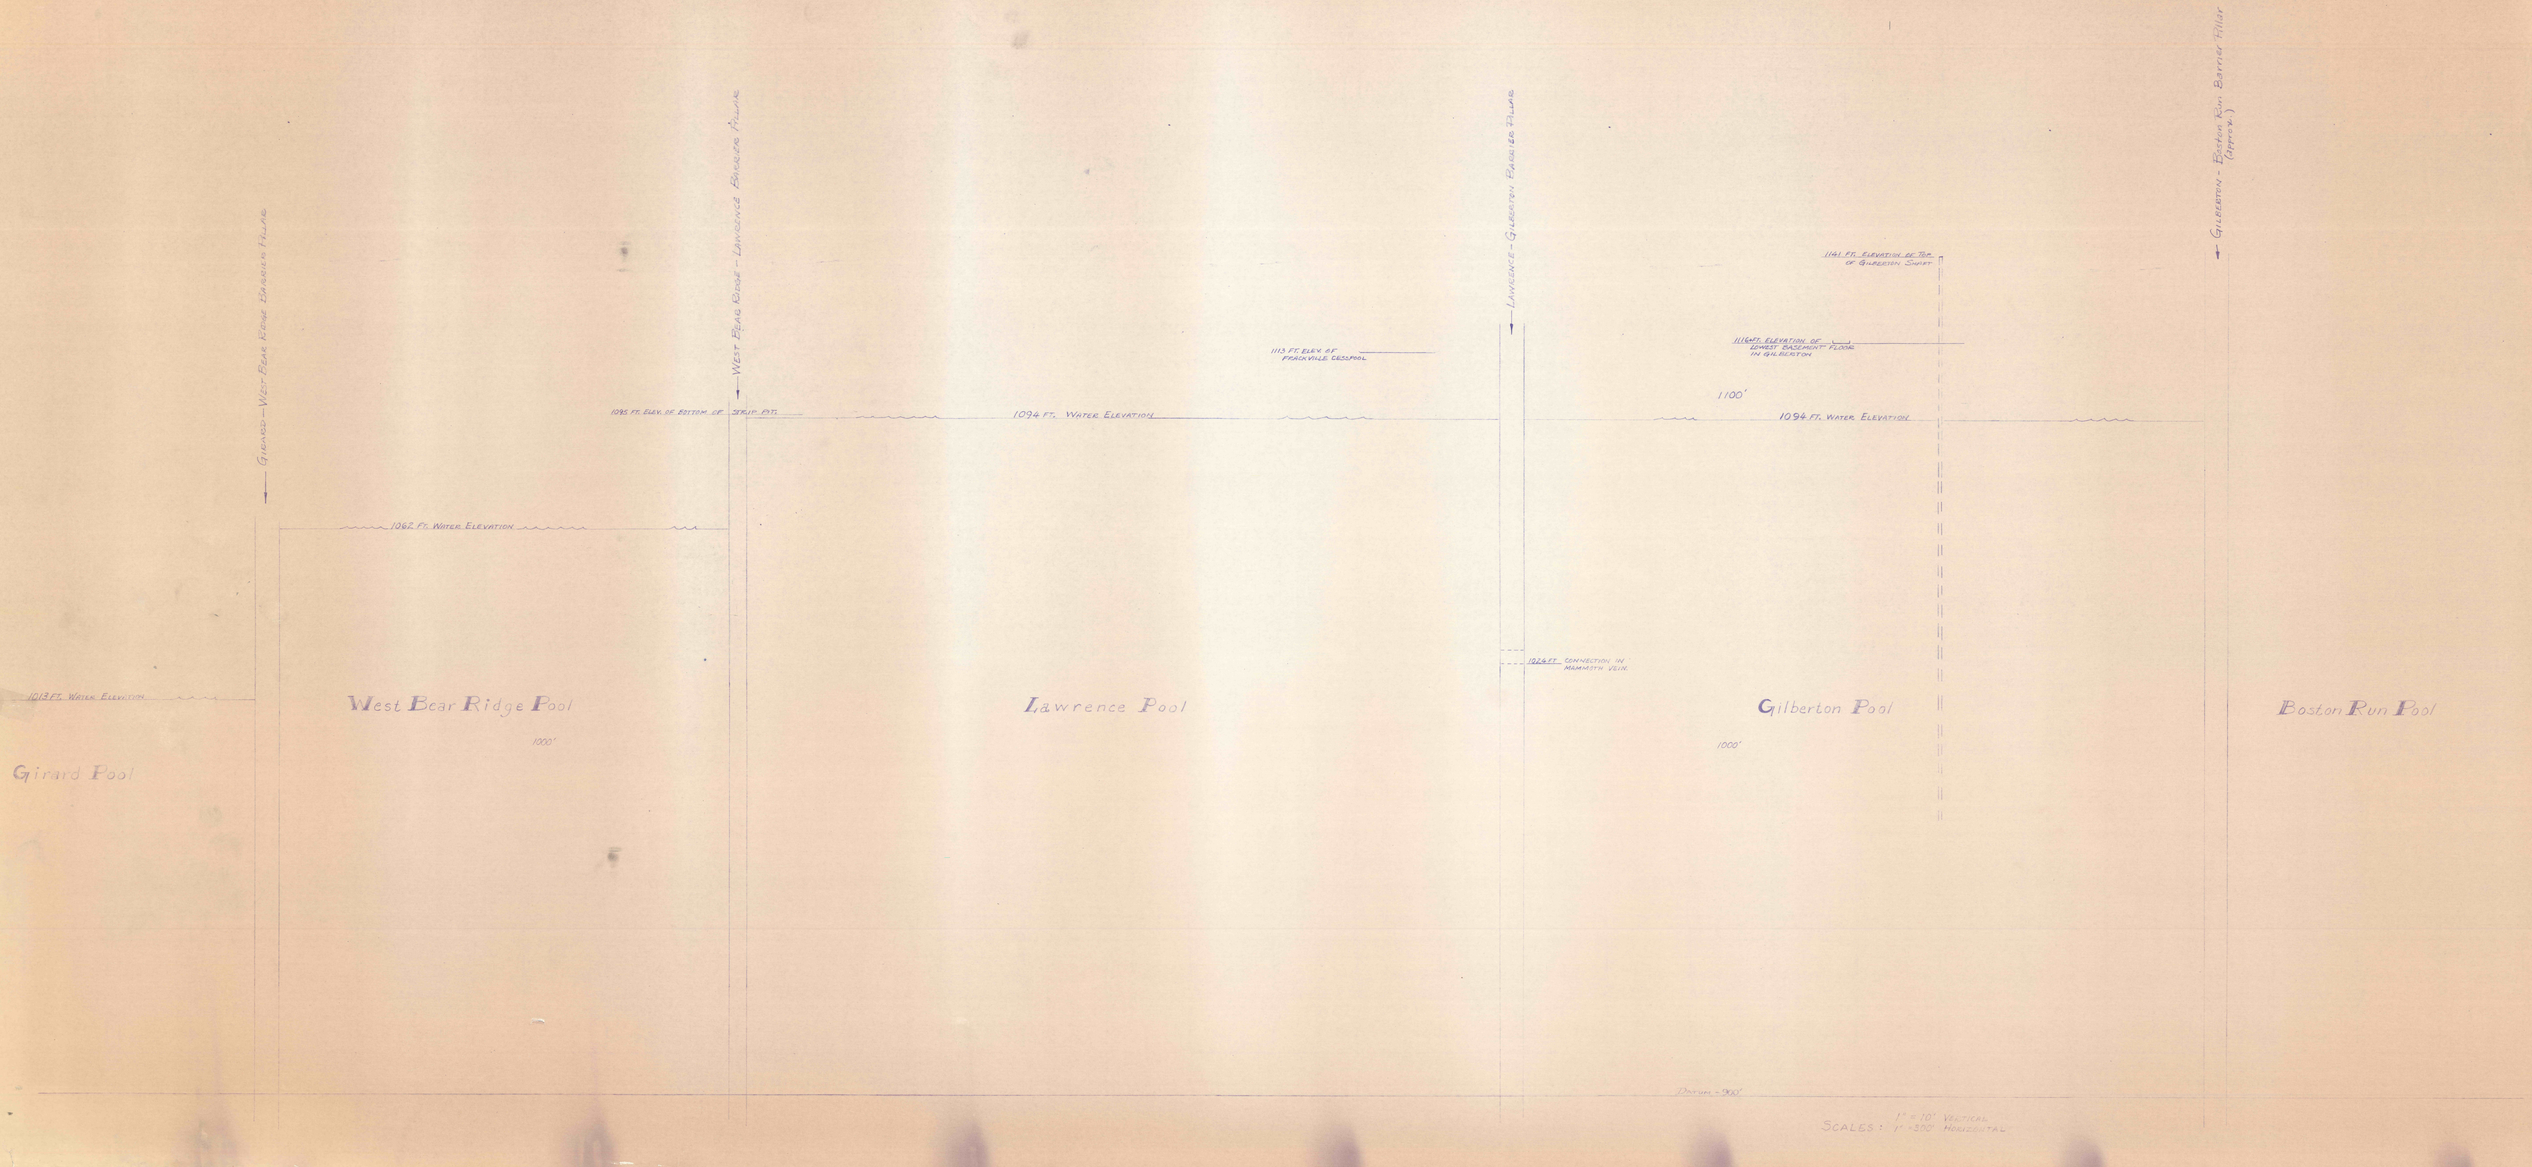
Girard - West Bear Ridge Barrier Pillar
West Bear Ridge - Lawrence Barrier Pillar
Lawrence - Gilberton Barrier Pillar
Gilberton - Boston Run Barrier Pillar (approx.)
1141 FT. ELEVATION OF TOP OF GILBERTON SHAFT
1113 FT. ELEV. OF PEACHVILLE CESSPOOL
1114 FT. ELEVATION OF LOWEST BASEMENT FLOOR IN GILBERTON
1100'
1095 FT. ELEV. OF BOTTOM OF SKRIP PIT.
1094 FT. WATER ELEVATION
1094 FT. WATER ELEVATION
1062 FT. WATER ELEVATION
1026 FT. CONNECTION IN MAMMOTH VEIN
1013 FT. WATER ELEVATION
West Bear Ridge Pool
1000'
Lawrence Pool
Gilberton Pool
1000'
Boston Run Pool
Girard Pool
Datum = 900'
SCALES: 1" = 10' VERTICAL
1" = 300' HORIZONTAL