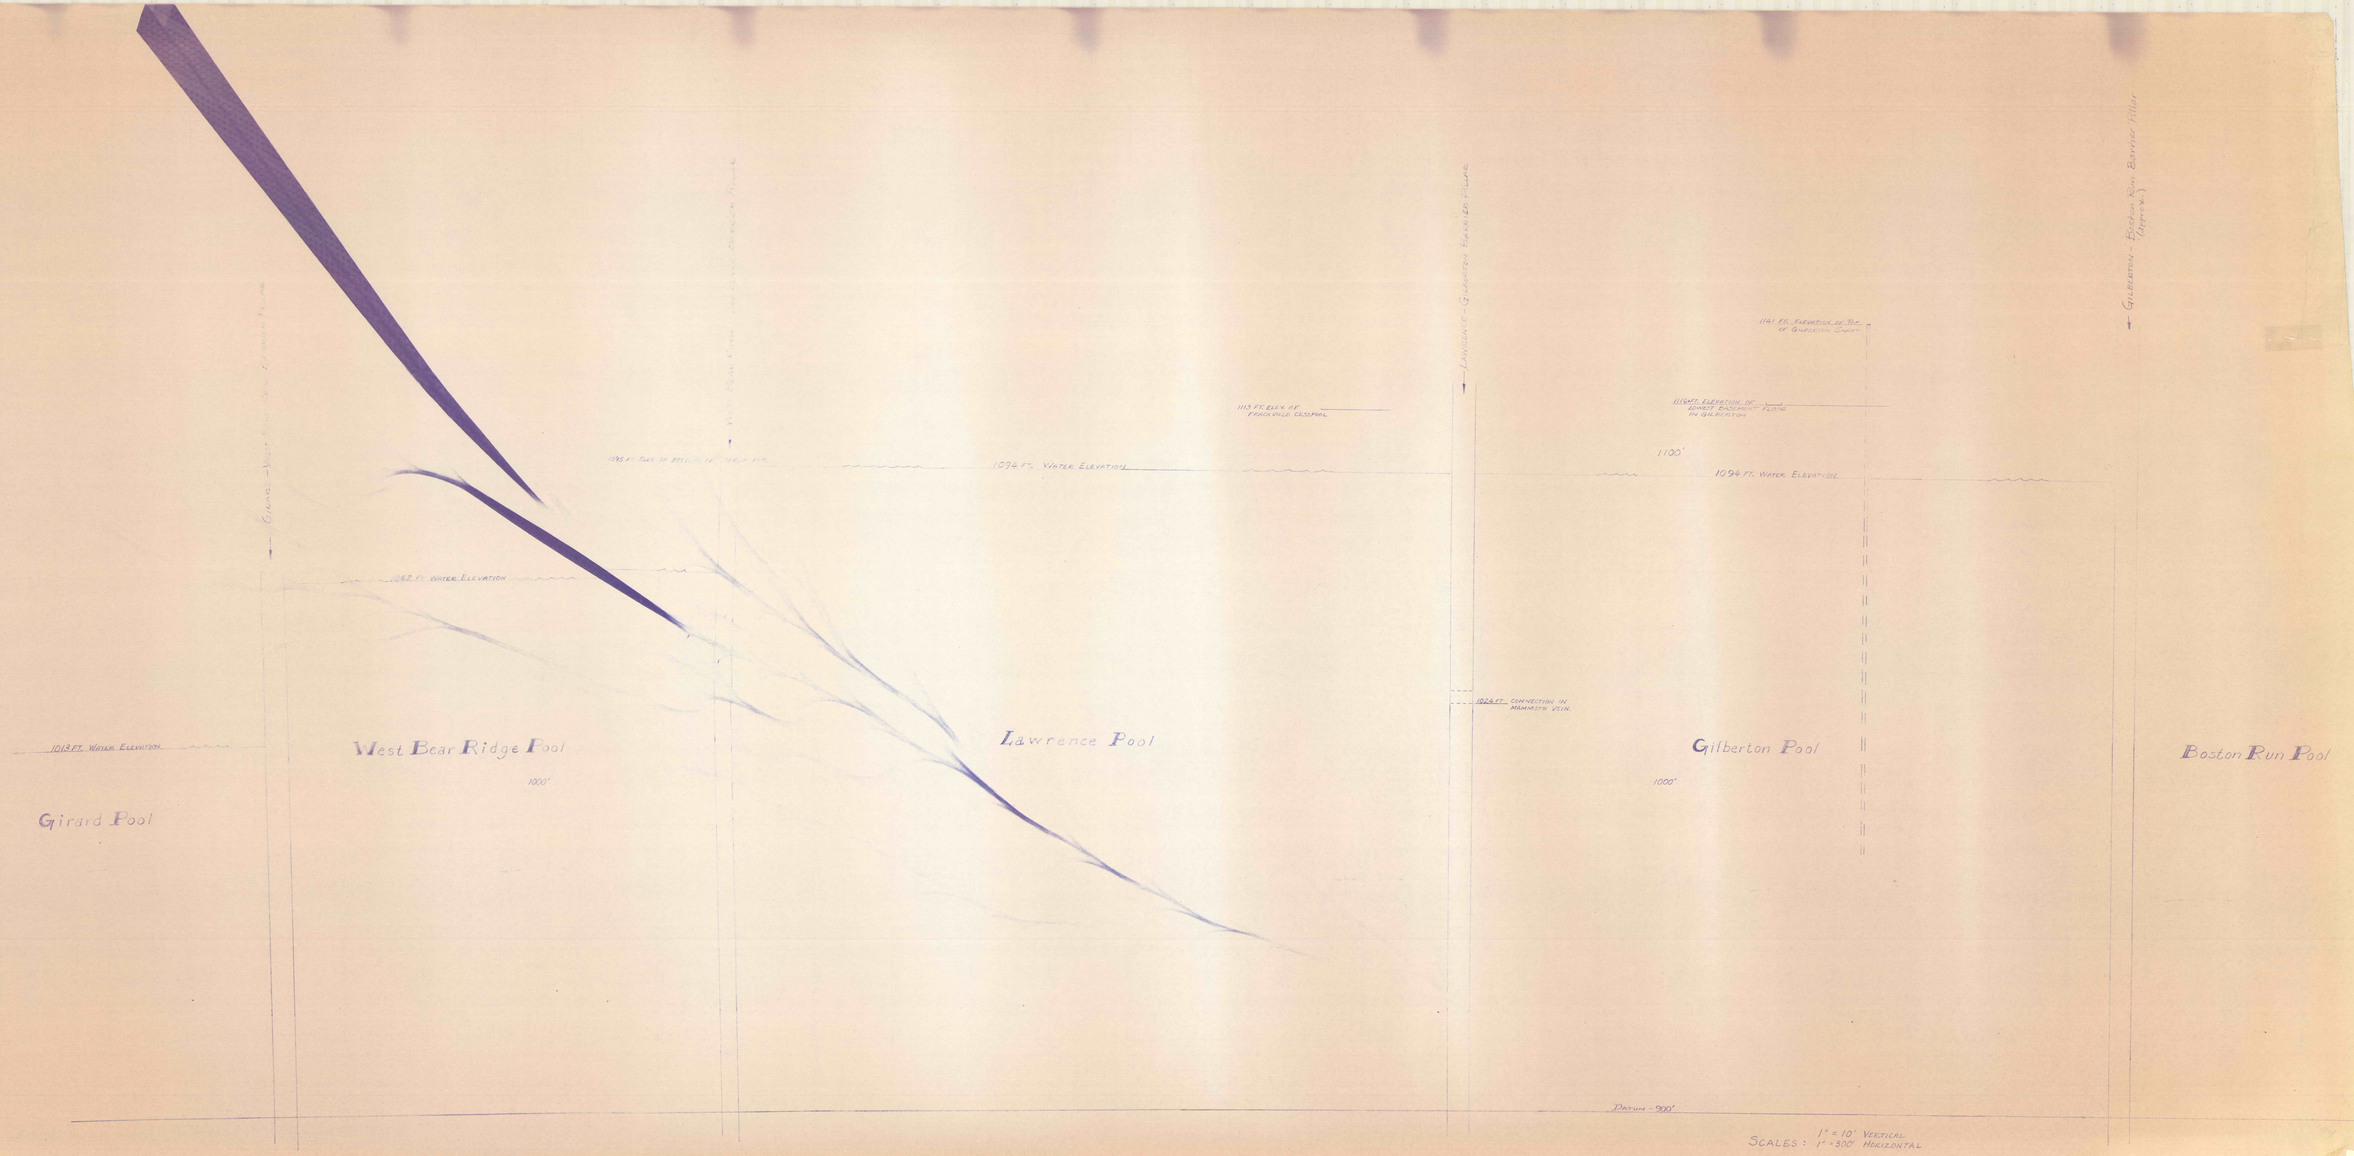
Girard - West Bear Ridge Pipeline
West Bear Ridge - Lawrence Pipeline
Lawrence - Gilberton Pipeline
Gilberton - Boston Run Barrier Pillar (Approx.)
1113 FT. ELEV. OF FRANKVILLE CESSPOOL
1094 FT. WATER ELEVATION
1062 FT. WATER ELEVATION
1114 FT. ELEVATION OF TOP OF GILBERTON SHAFT
1113 FT. ELEVATION OF LOWEST BASEMENT FLOOR IN GILBERTON
1100'
1094 FT. WATER ELEVATION
1013 FT. WATER ELEVATION
1014 FT. CONNECTION IN MAMMOTH VEIN.
West Bear Ridge Pool
1000'
Lawrence Pool
Gilberton Pool
1000'
Boston Run Pool
Girard Pool
Datum - 900'
SCALES: 1" = 10' VERTICAL
1" = 300' HORIZONTAL