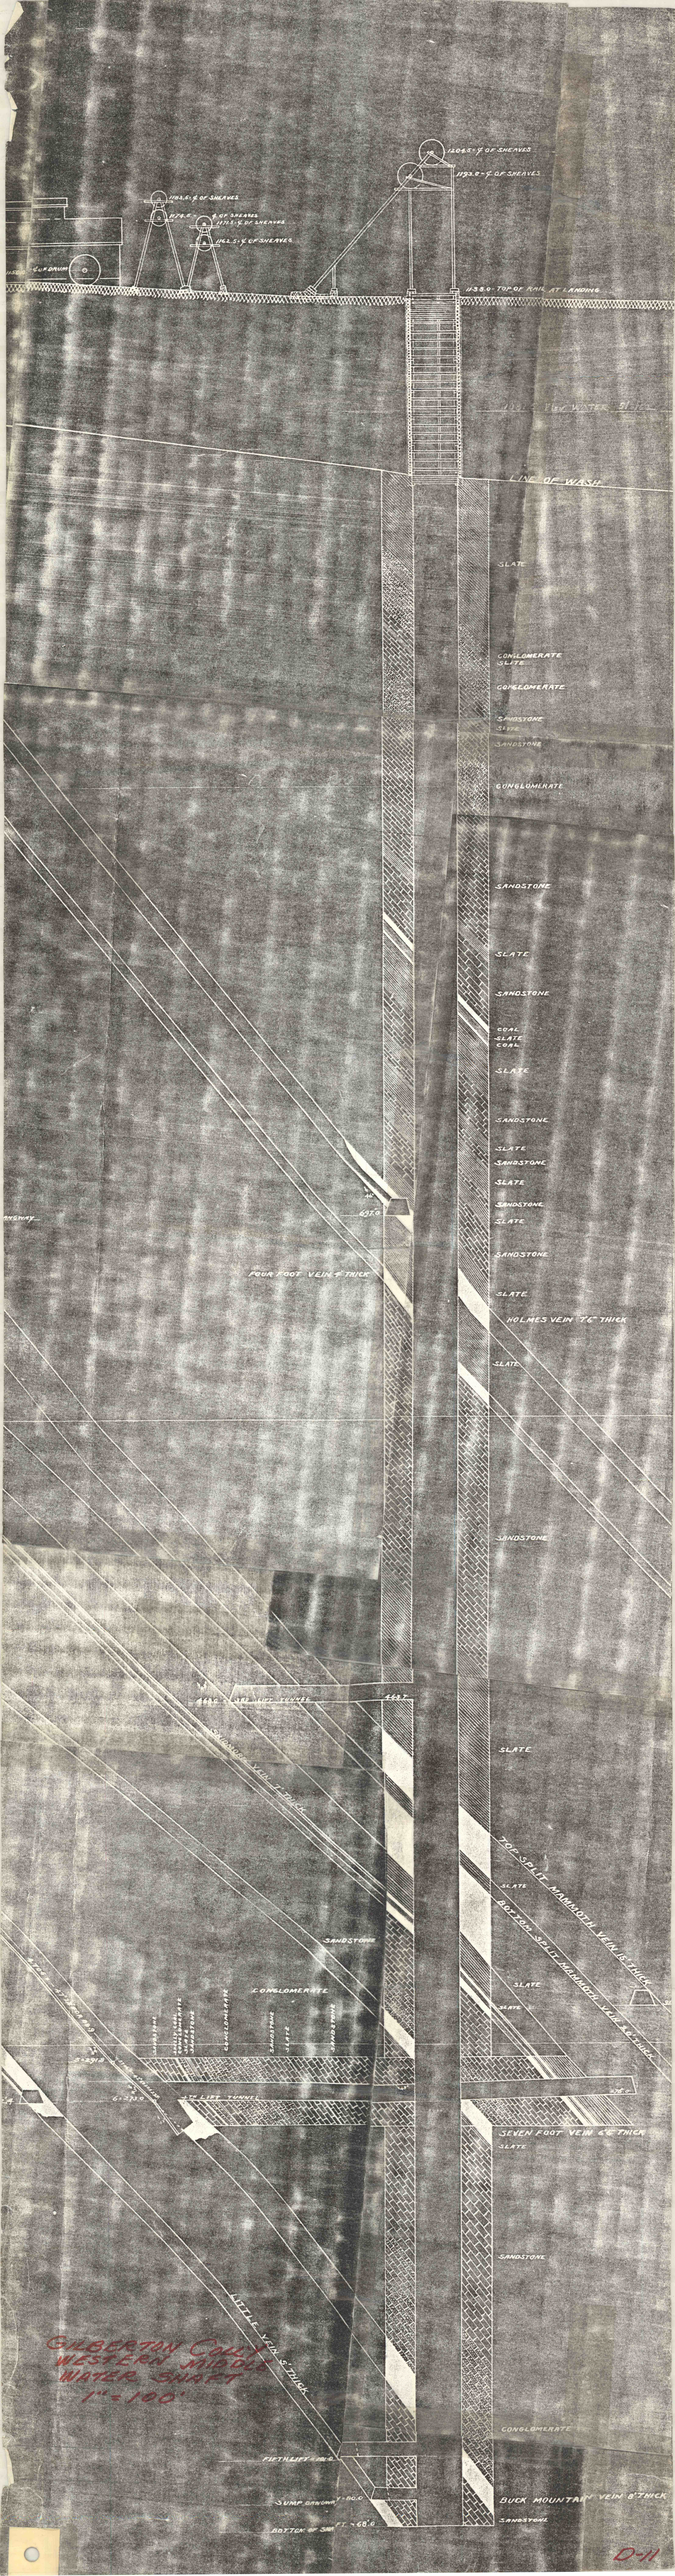
1208.8'-T. OF SHEAVES
1193.8'-T. OF SHEAVES
1158.6'-T. OF SHEAVES
1174.2'-T. OF SHEAVES
1141.2'-T. OF SHEAVES
1138.0'-TOP OF RAIL AT LANDING
LINE OF WASH
SLATE
CONGLOMERATE
SLATE
CONGLOMERATE
SANDSTONE
SLATE
SANDSTONE
CONGLOMERATE
SANDSTONE
SLATE
SANDSTONE
COAL
SLATE
COAL
SLATE
SANDSTONE
SLATE
SANDSTONE
SLATE
SANDSTONE
SLATE
FOUR FOOT VEIN 5' THICK
SANDSTONE
SLATE
HOLMES VEIN 7'6" THICK
SLATE
SANDSTONE
SLATE
SANDSTONE
SLATE
SLATE
SANDSTONE
CONGLOMERATE
SLATE
SLATE
SEVEN FOOT VEIN 4'6" THICK
SLATE
SANDSTONE
CONGLOMERATE
BUCK MOUNTAIN VEIN 8' THICK
SANDSTONE
GILBERTON COAL CO.
WESTERN MINERS
WATER SHAFT
1" = 100'
D-11