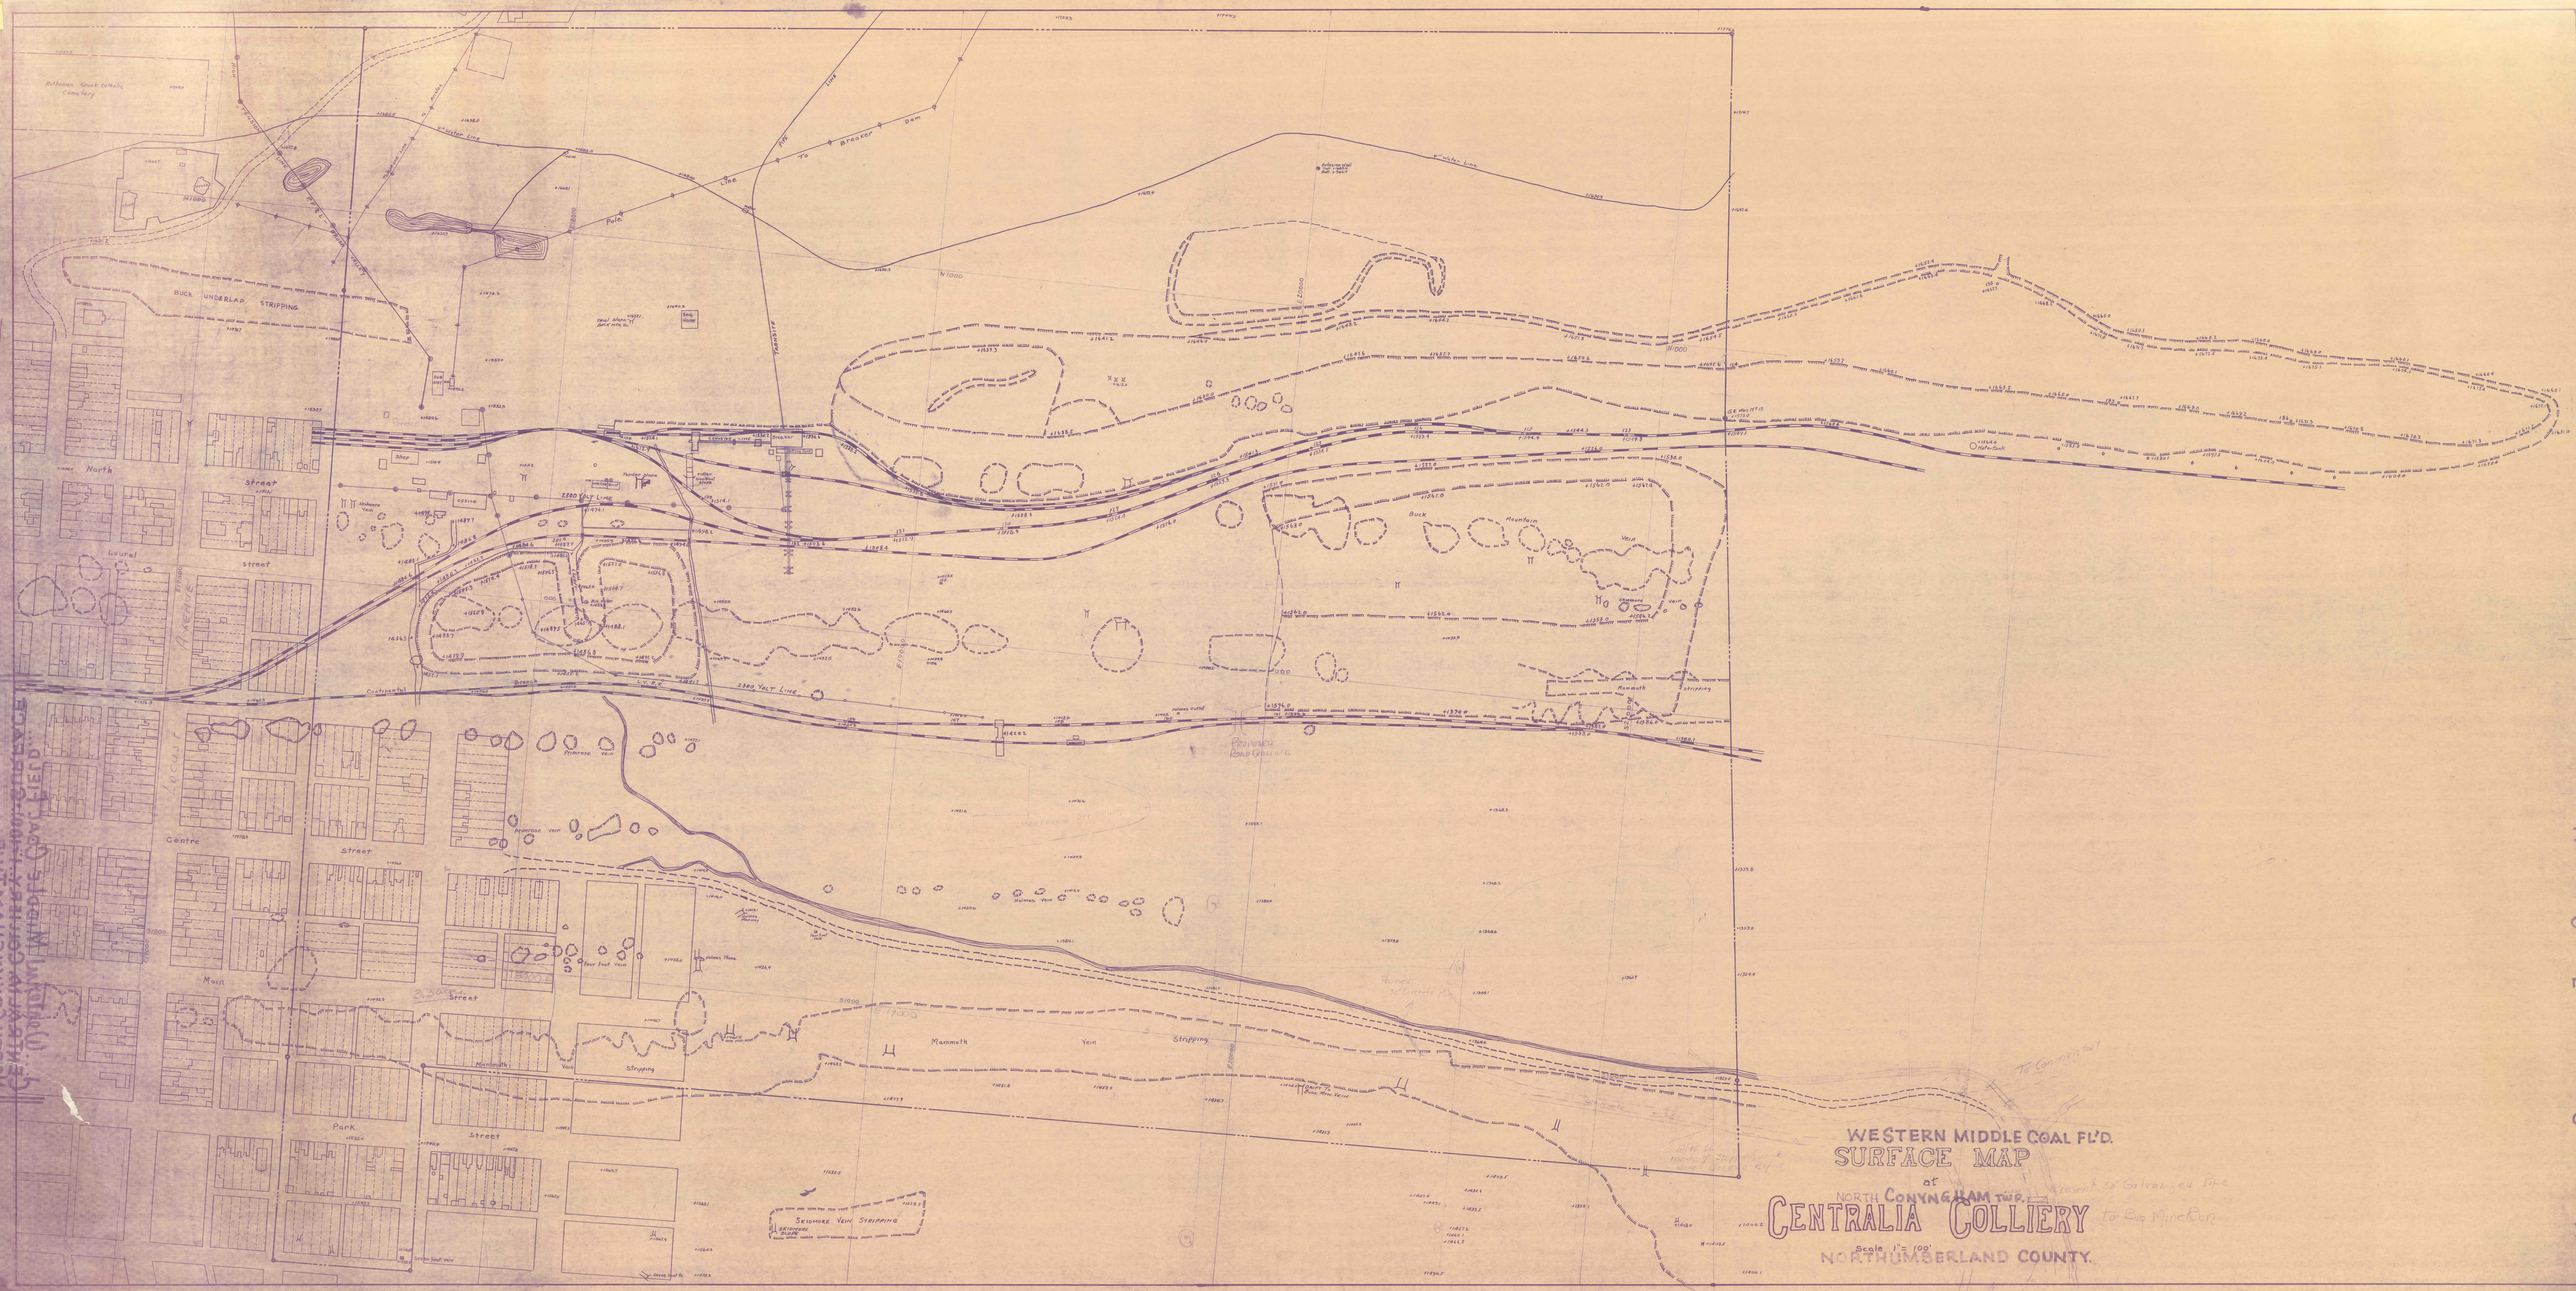
WESTERN MIDDLE COAL FL'D.
SURFACE MAP
of
NORTH CONYNGHAM TWP.
CENTRALIA COLLIERY
Scale 1" = 100'
NORTHUMBERLAND COUNTY.
Buck Underlap Stripping
Buck Mountain Vein
Mammoth Vein Stripping
Skidmore Vein Stripping
Pennsylvania Railroad
Reading Railroad
Shaft
Breaker
Dam
Pump
Pipe Line
Water Line
Proposed Road Crossing
Mammoth Vein
Pennsylvania Vein
Mammoth Vein
Skidmore Vein
North Street
Laurel Street
Centre Street
Main Street
Park Street
Lehigh River
Big Mine Run
To Gamberg
To Big Mine Run