N
SCALE 1"=50'

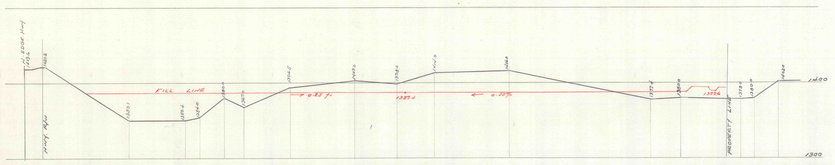

SEC 1+00

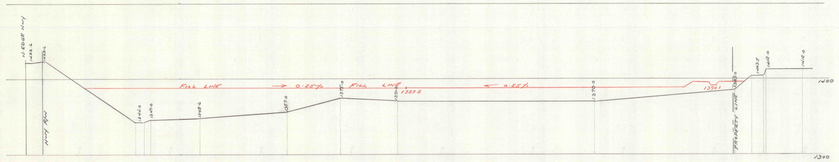

SEC 2+00

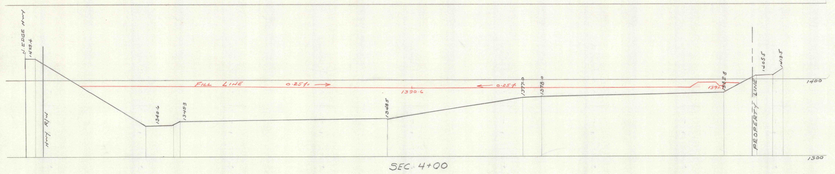

SEC 4+00

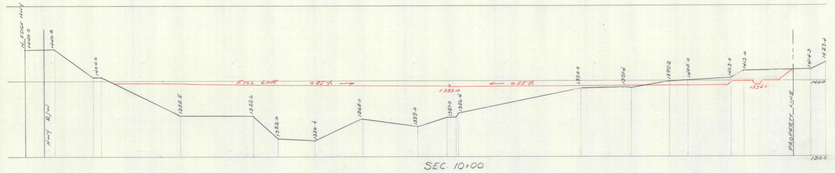

SEC 10+00

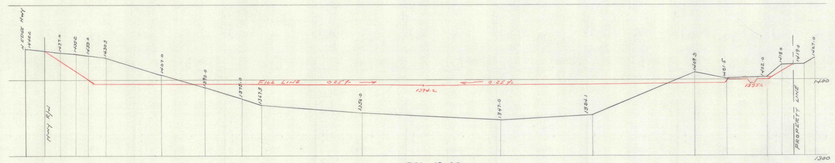

SEC 13+00

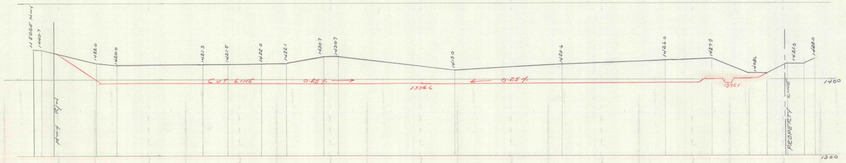

SEC 14+00

N
SCALE 1"=50'

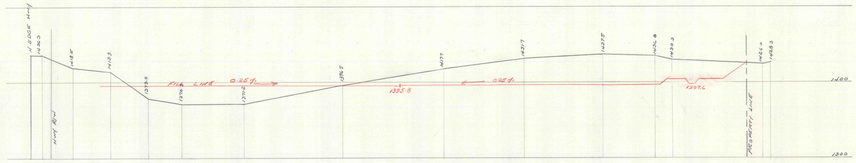

SEC- 17+00

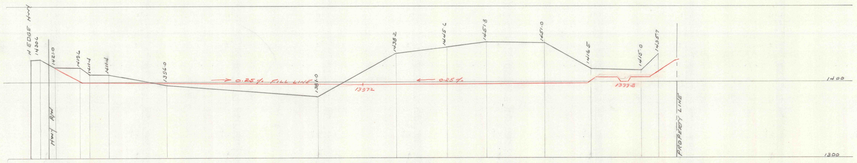

SEC 21+00

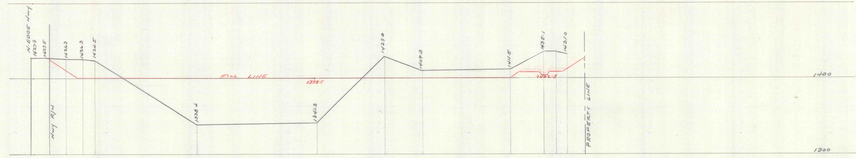

SEC 26+00

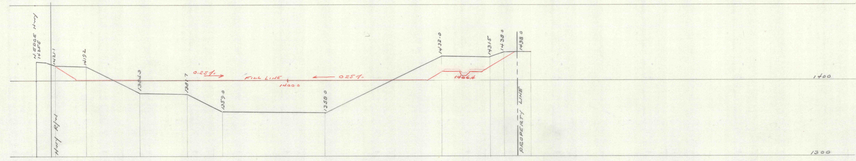

SEC 32+00

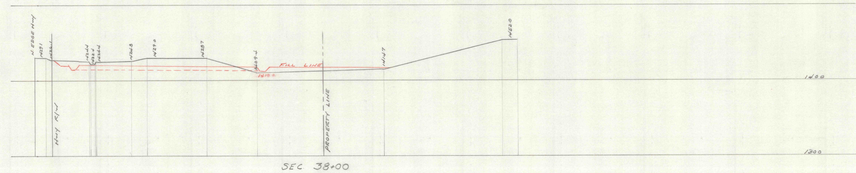

SEC 38+00

APPALACHIAN REGIONAL DEVELOPMENT
ACT OF 1965

CROSS SECTIONS NORTH OF HIGHWAY
WEST OF CENTRALIA BOROUGH
CONYNGHAM TOWNSHIP COLUMBIA CO., PA.
PENNSYLVANIA DEPARTMENT OF MINES & MINERAL INDUSTRIES
STRIP MINE RECLAMATION
SCALE 1"=50' MAY 1970

APPALACHIAN RECLAMATION PROJECT NO. ASMP-