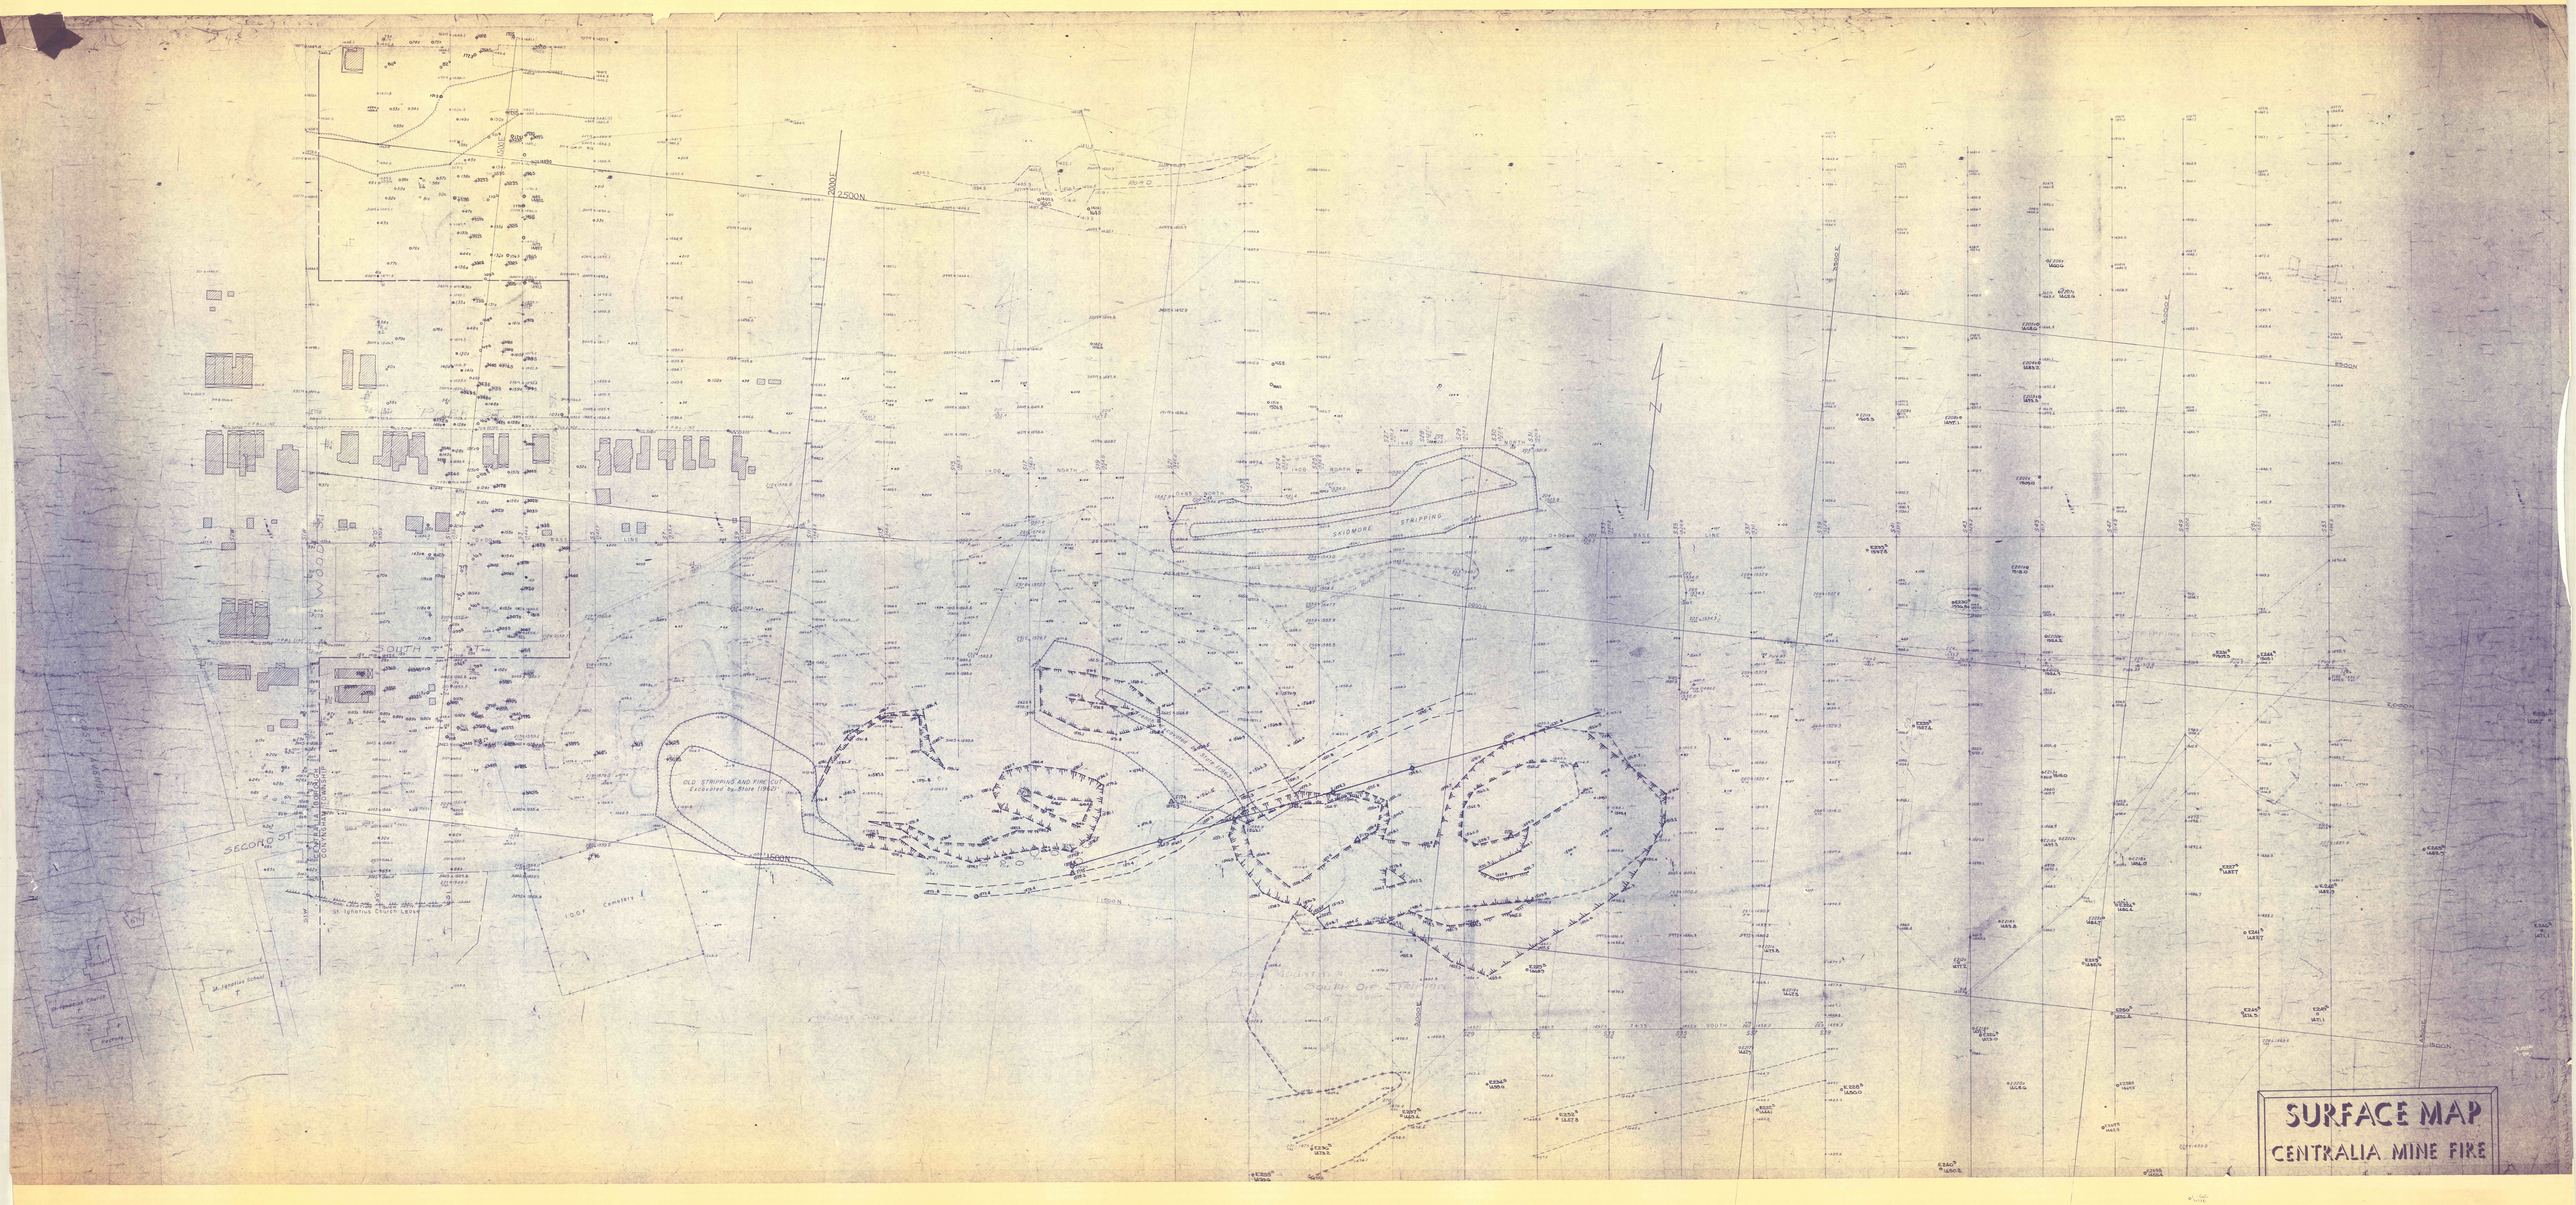

ROAD
2500N.
2000E
1500E
PARK ST.
MAHANOY ST.
P.P.&L. LINE
WOOD ST.
SOUTH ST.
BELL TELEPHONE LINE
LOCUST AVENUE
SECOND ST
CENTRALIA BOROUGH
CONYNGHAM TOWNSHIP
APPROX. LOCATION BUCK MTN. OUTCROP
St. Ignatius Church Lease
St. Ignatius School
Convent
St. Ignatius Church
Rectory
61
I.O.O.F. Cemetery
OLD STRIPPING AND FIRE CUT
Excavated by State (1962)
Trench Excavated by State (1963)
1500N
Steam
Fire
F174
F175
F171
F173
SKIDMORE STRIPPING
1+00 NORTH
0+65 NORTH
1+40 NORTH
0+00 BASE LINE
2000N
3000E
Buck Mountain
South Dip Stripping
7+35 SOUTH
3500E
4000E
4500E
2,000N
2500N
DIRT ROAD
STRIPPING ROAD
Pole 2
Pole 3
Pole 4
Pole 5
Pole 6
Pole 43
Pole 39
S29
S31
S33
S35
S37
S39
S41
S43
S45
S47
S49
S51
S53

SURFACE MAP

CENTRALIA MINE FIRE