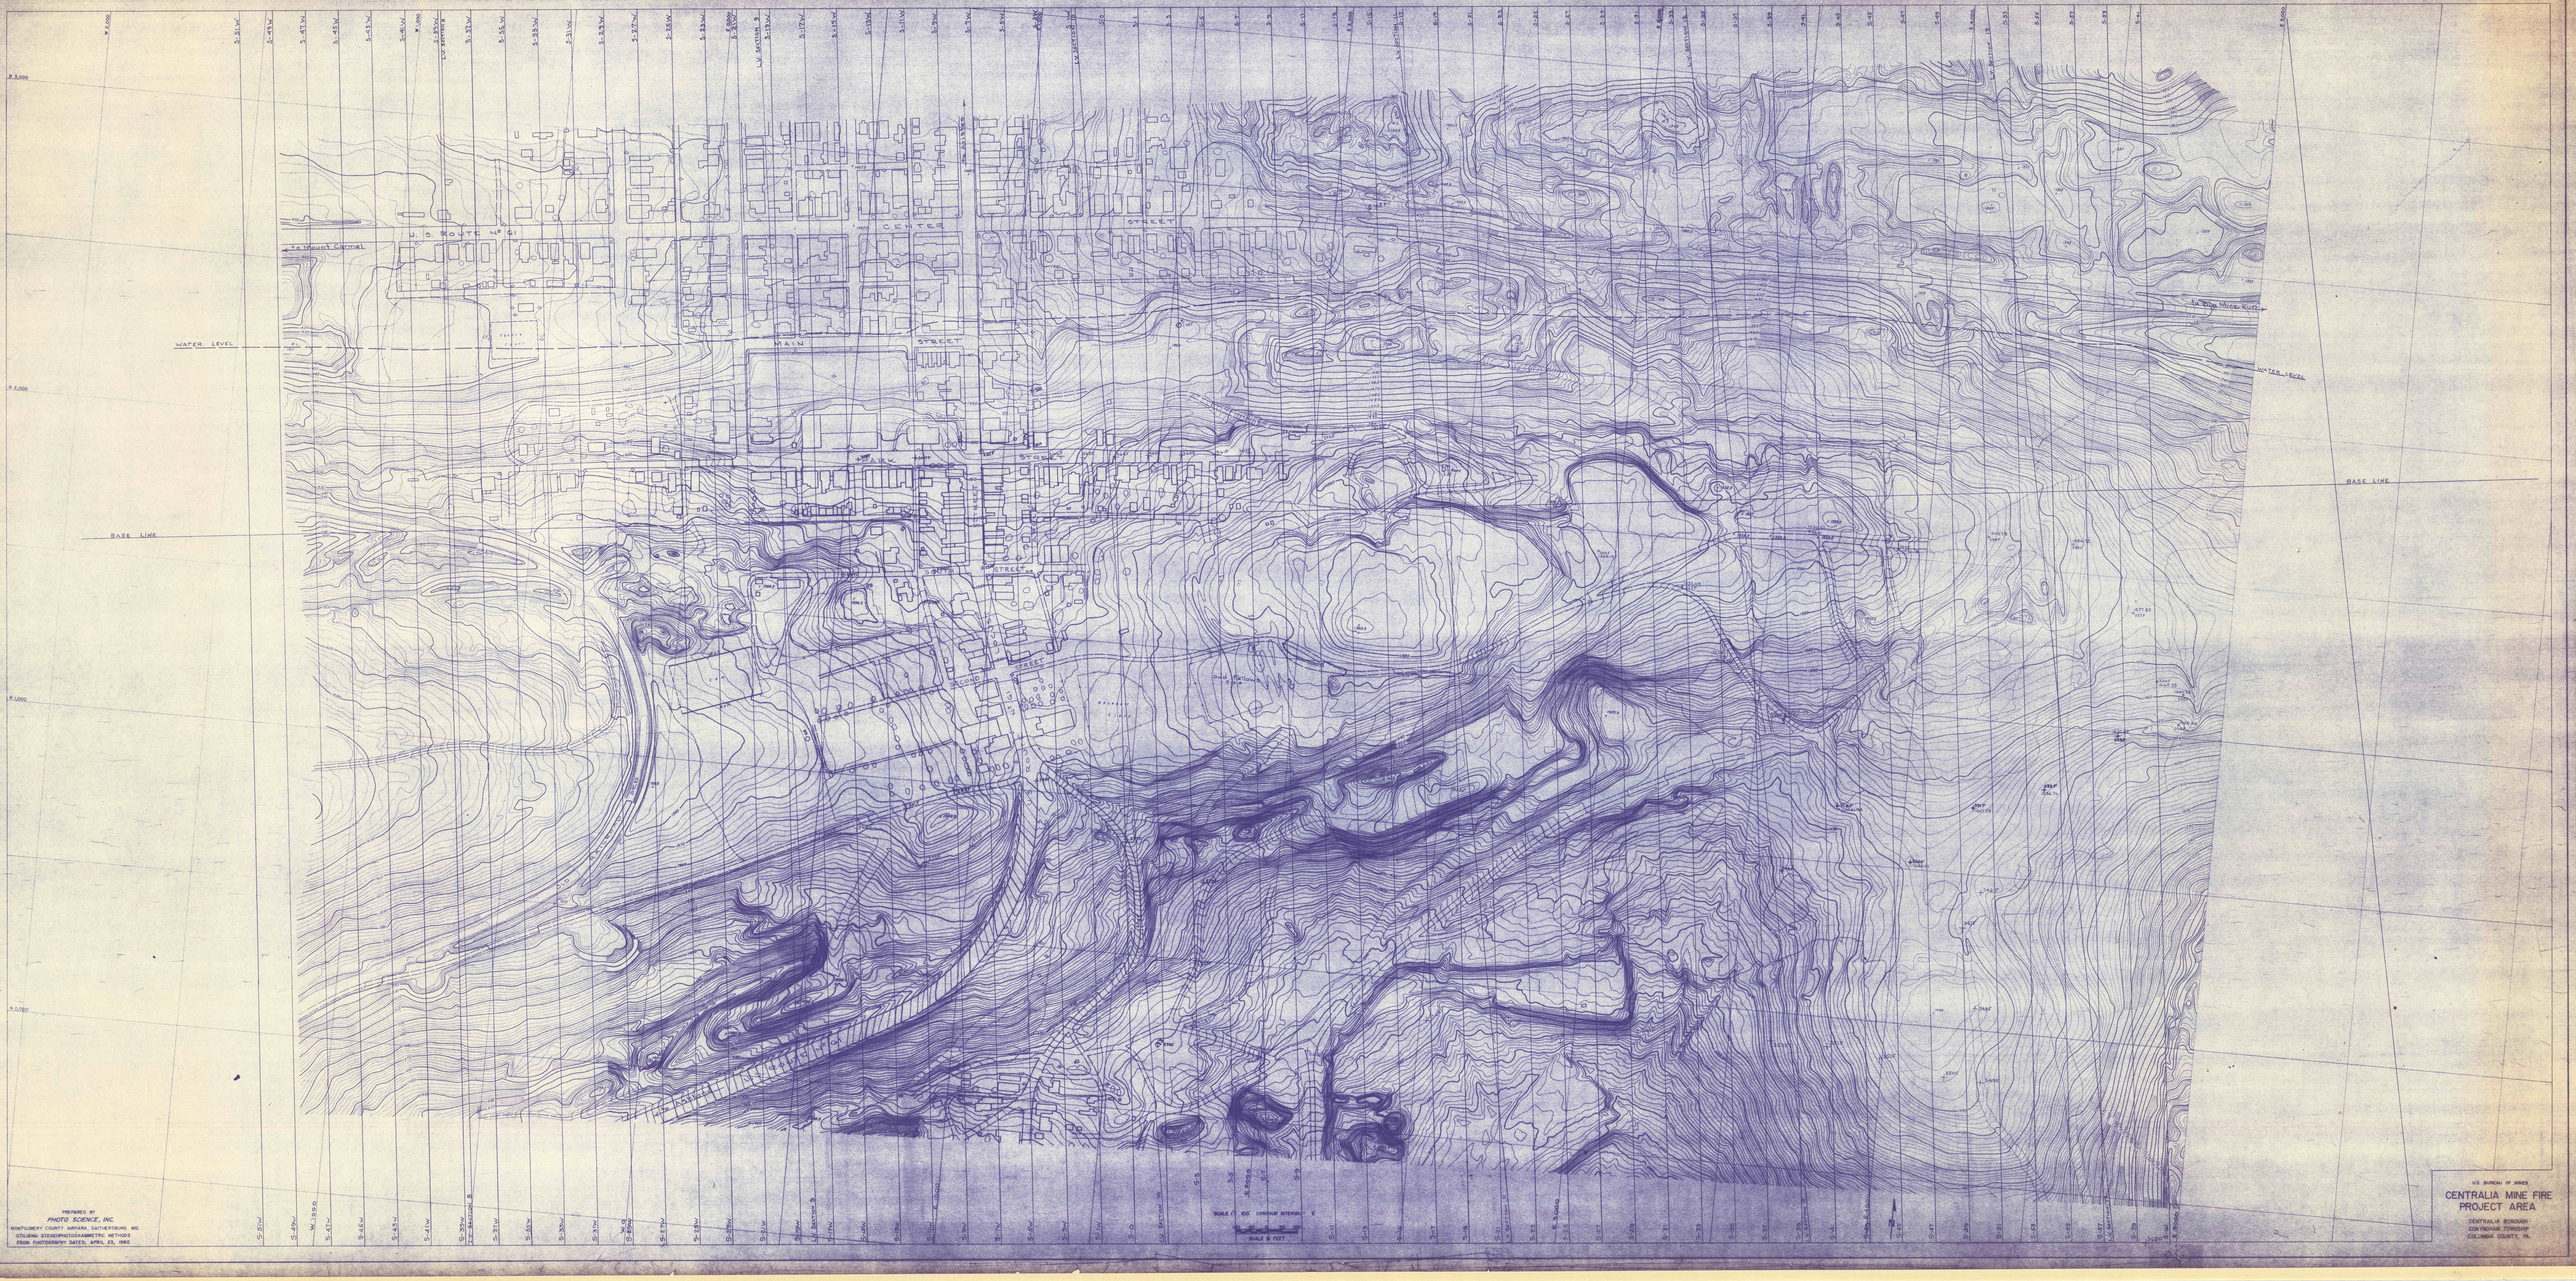


PREPARED BY
PHOTO SCIENCE, INC.
MONTGOMERY COUNTY AIRPARK, GAITHERSBURG MD.
UTILIZING STEREOPHOTOGRAMMETRIC METHODS
FROM PHOTOGRAPHY DATED: APRIL 23, 1980

U.S. BUREAU OF MINES

CENTRALIA MINE FIRE PROJECT AREA

CENTRALIA BOROUGH
CONYNGHAM TOWNSHIP
COLUMBIA COUNTY, PA.