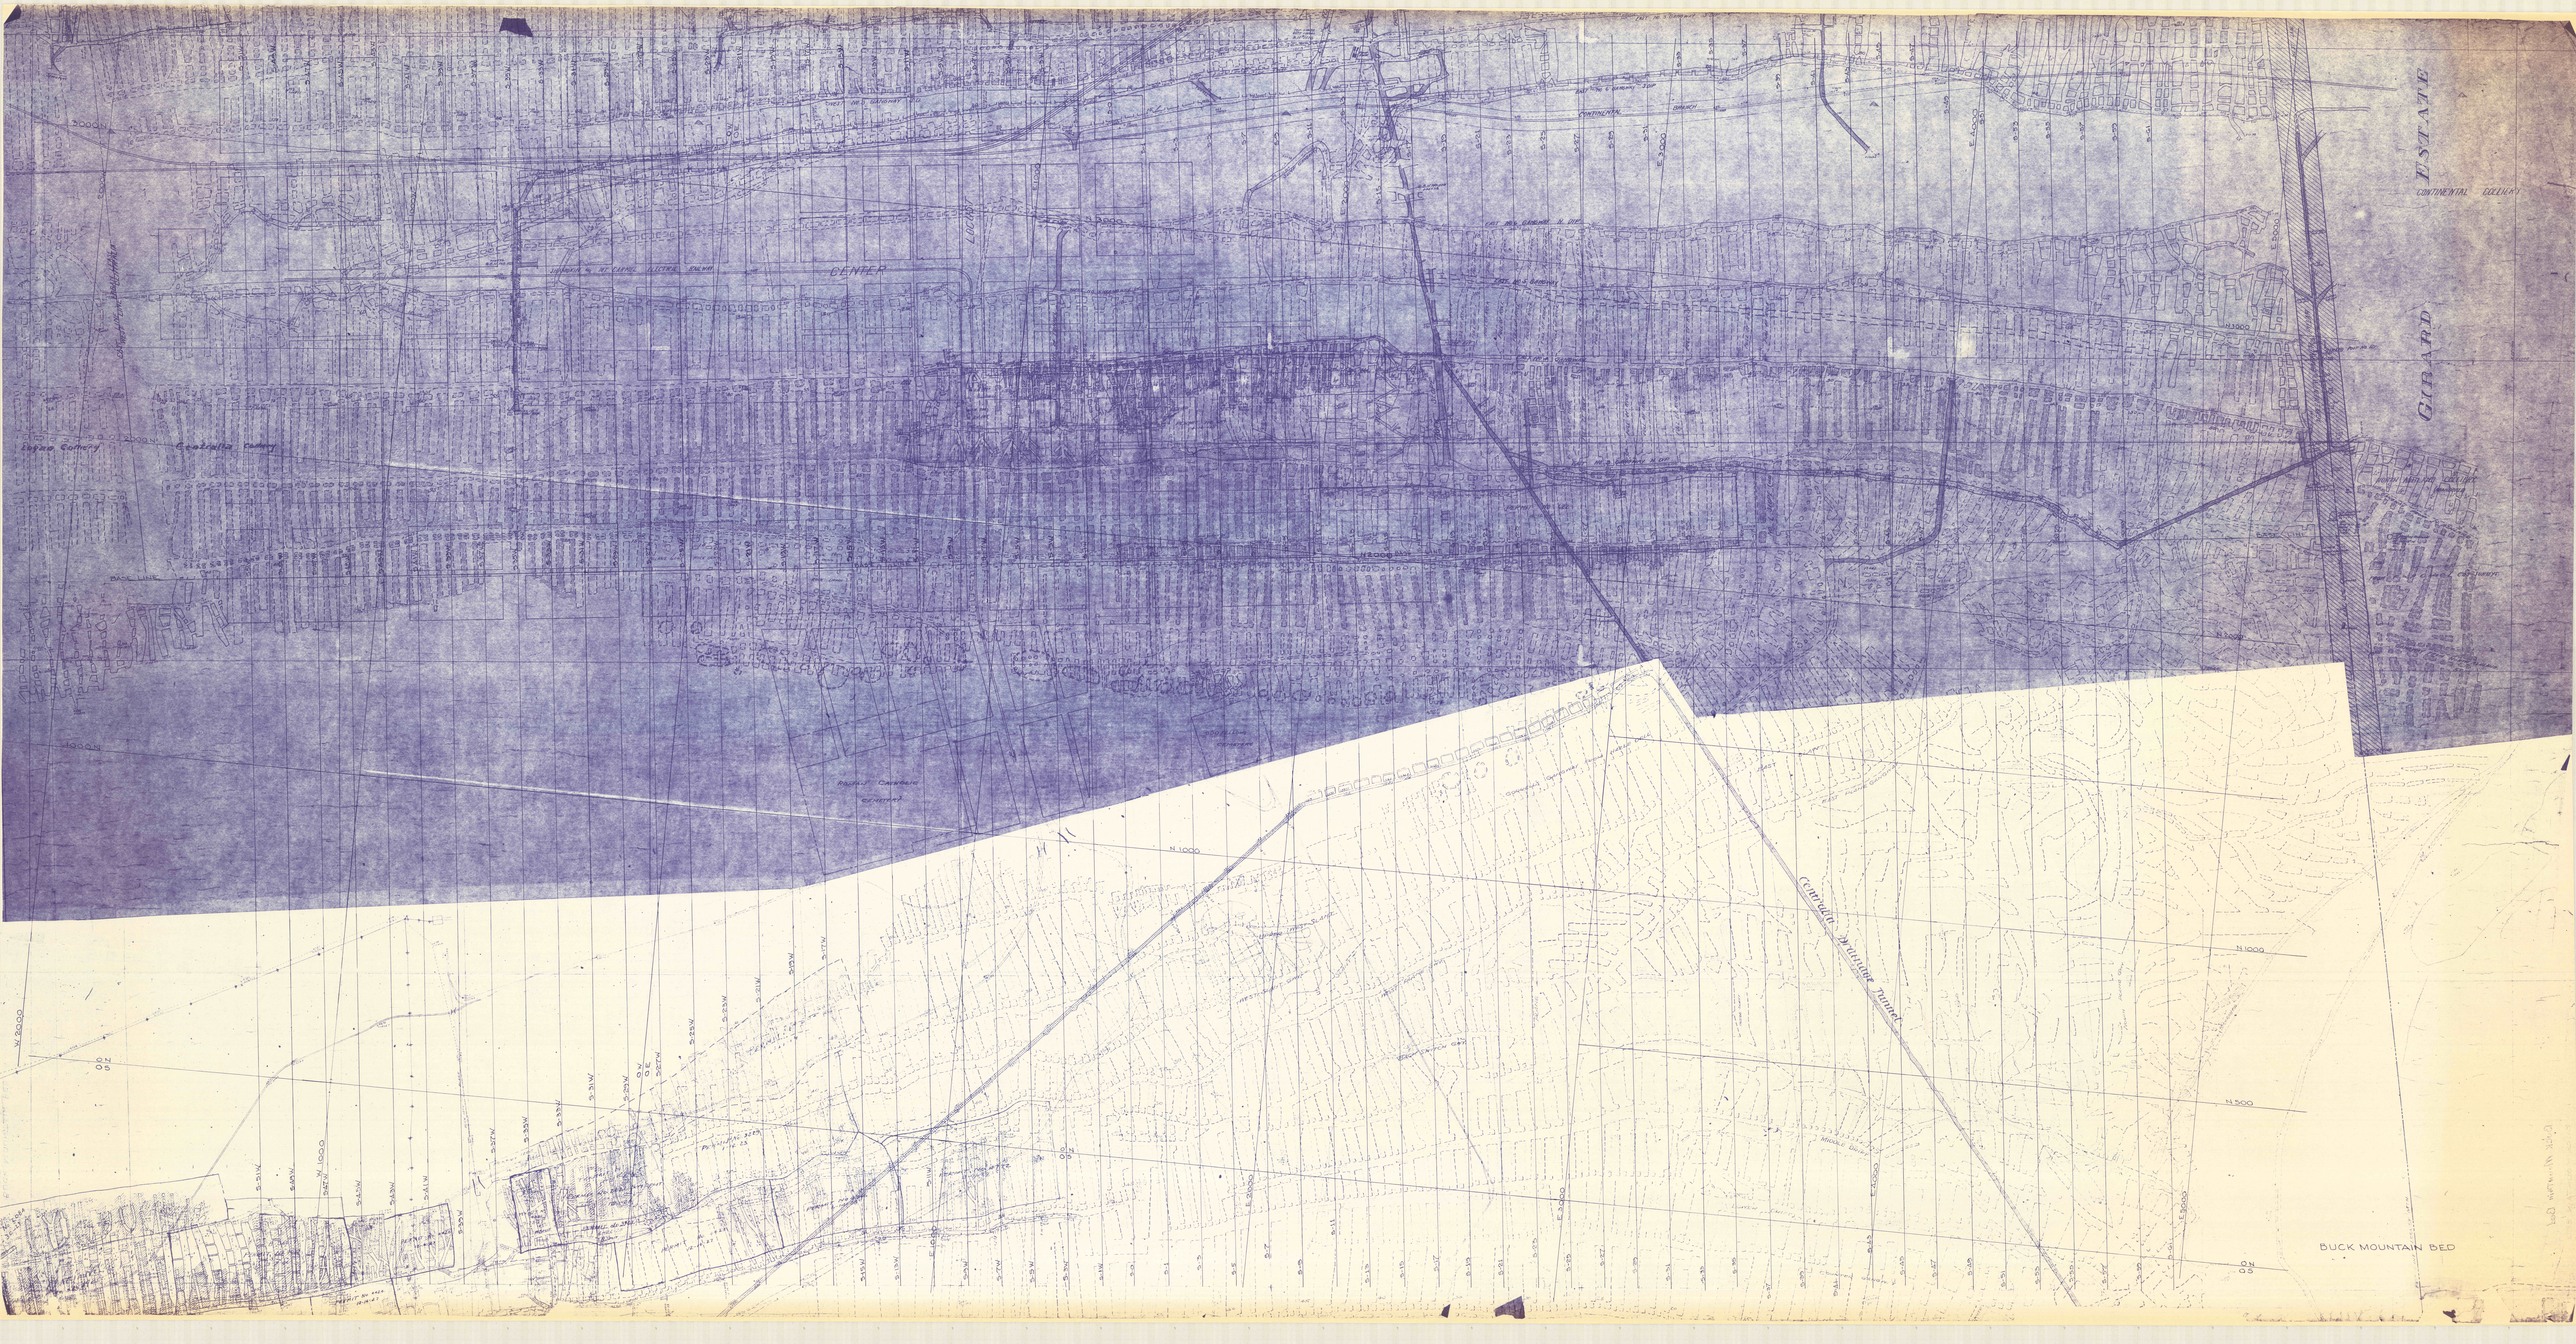

GIRARD
ESTATE
CONTINENTAL COLLIERY
CONTINENTAL BRANCH
EAST NO. 3 GANGWAY S. DIP
EAST NO. 6 GANGWAY S. DIP
EAST NO. 6 GANGWAY N. DIP
EAST NO. 5 GANGWAY
EAST NO. 4 GANGWAY
WEST NO. 3 GANGWAY S.D.
SHAMOKIN AND MT. CARMEL ELECTRIC RAILWAY
CENTER
LOCUST
MOTOR PIT
FULL OF ROCK
B.H. NO. 100
WEST LINE
PILLAR
GIRARD POST NO. 12
N3000
N2000
2000 N
1000 N
Logan Colliery
Centralia Colliery
BASE LINE
ODD FELLOWS CEMETERY
N 1000
N 500
ON
OS
E 1000
E 2000
E 3000
E 4000
E 5000
W 1000
W 2000
OW
OE
S-13
S-15
S-17
S-19
S-21
S-23
S-25
S-27
S-29
S-31
S-33
S-35
S-37
S-39
S-41
S-43
S-45 W
S-47 W
S-49 W
S-51 W
S-53
S-55
S-57
S-59
S-61
UPPER WEST SLANT
WEST SLANT GWY.
WEST PLANE GWY.
BACK SWITCH GWY.
GORRELL'S
PLANE
EAST PLANE GANGWAY
INSIDE SLANT
NORTH PLANE GWY.
MIDDLE
Centralia Drainage Tunnel
EAST LINE LOCUST MTN. COAL CO.
BUCK MOUNTAIN BED