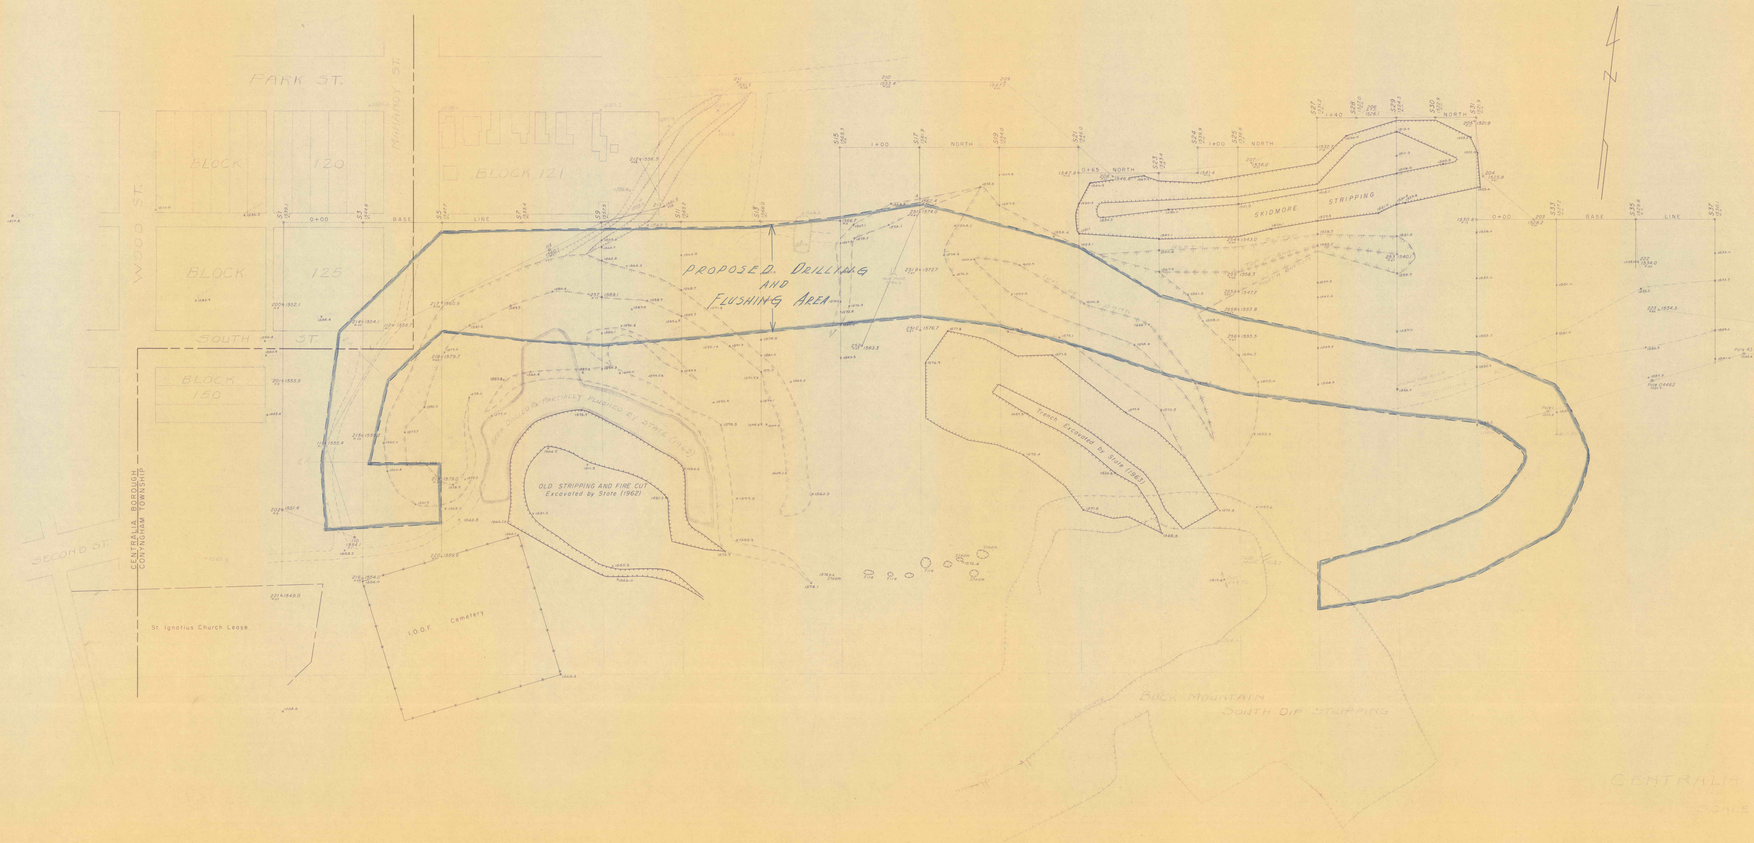
PARK ST.
BLOCK 120
BLOCK 121
BLOCK 125
BLOCK 150
WOOD ST.
Mulberry ST.
SOUTH ST.
SECOND ST.
CENTRALIA BOROUGH
CONYNGHAM TOWNSHIP
St. Ignatius Church Lease
I.O.O.F. Cemetery
PROPOSED DRILLING AND FLUSHING AREA
OLD STRIPPING AND FIRE CUT Excavated by State (1962)
TRENCH Excavated by State (1962)
SKIDMORE STRIPPING
BOLA MOUNTAIN SOUTH DIP STRIPPING
CENTRALIA MINE FIRE
NORTH
BASE LINE
0+00
1+00
1+40
N

D-H-33