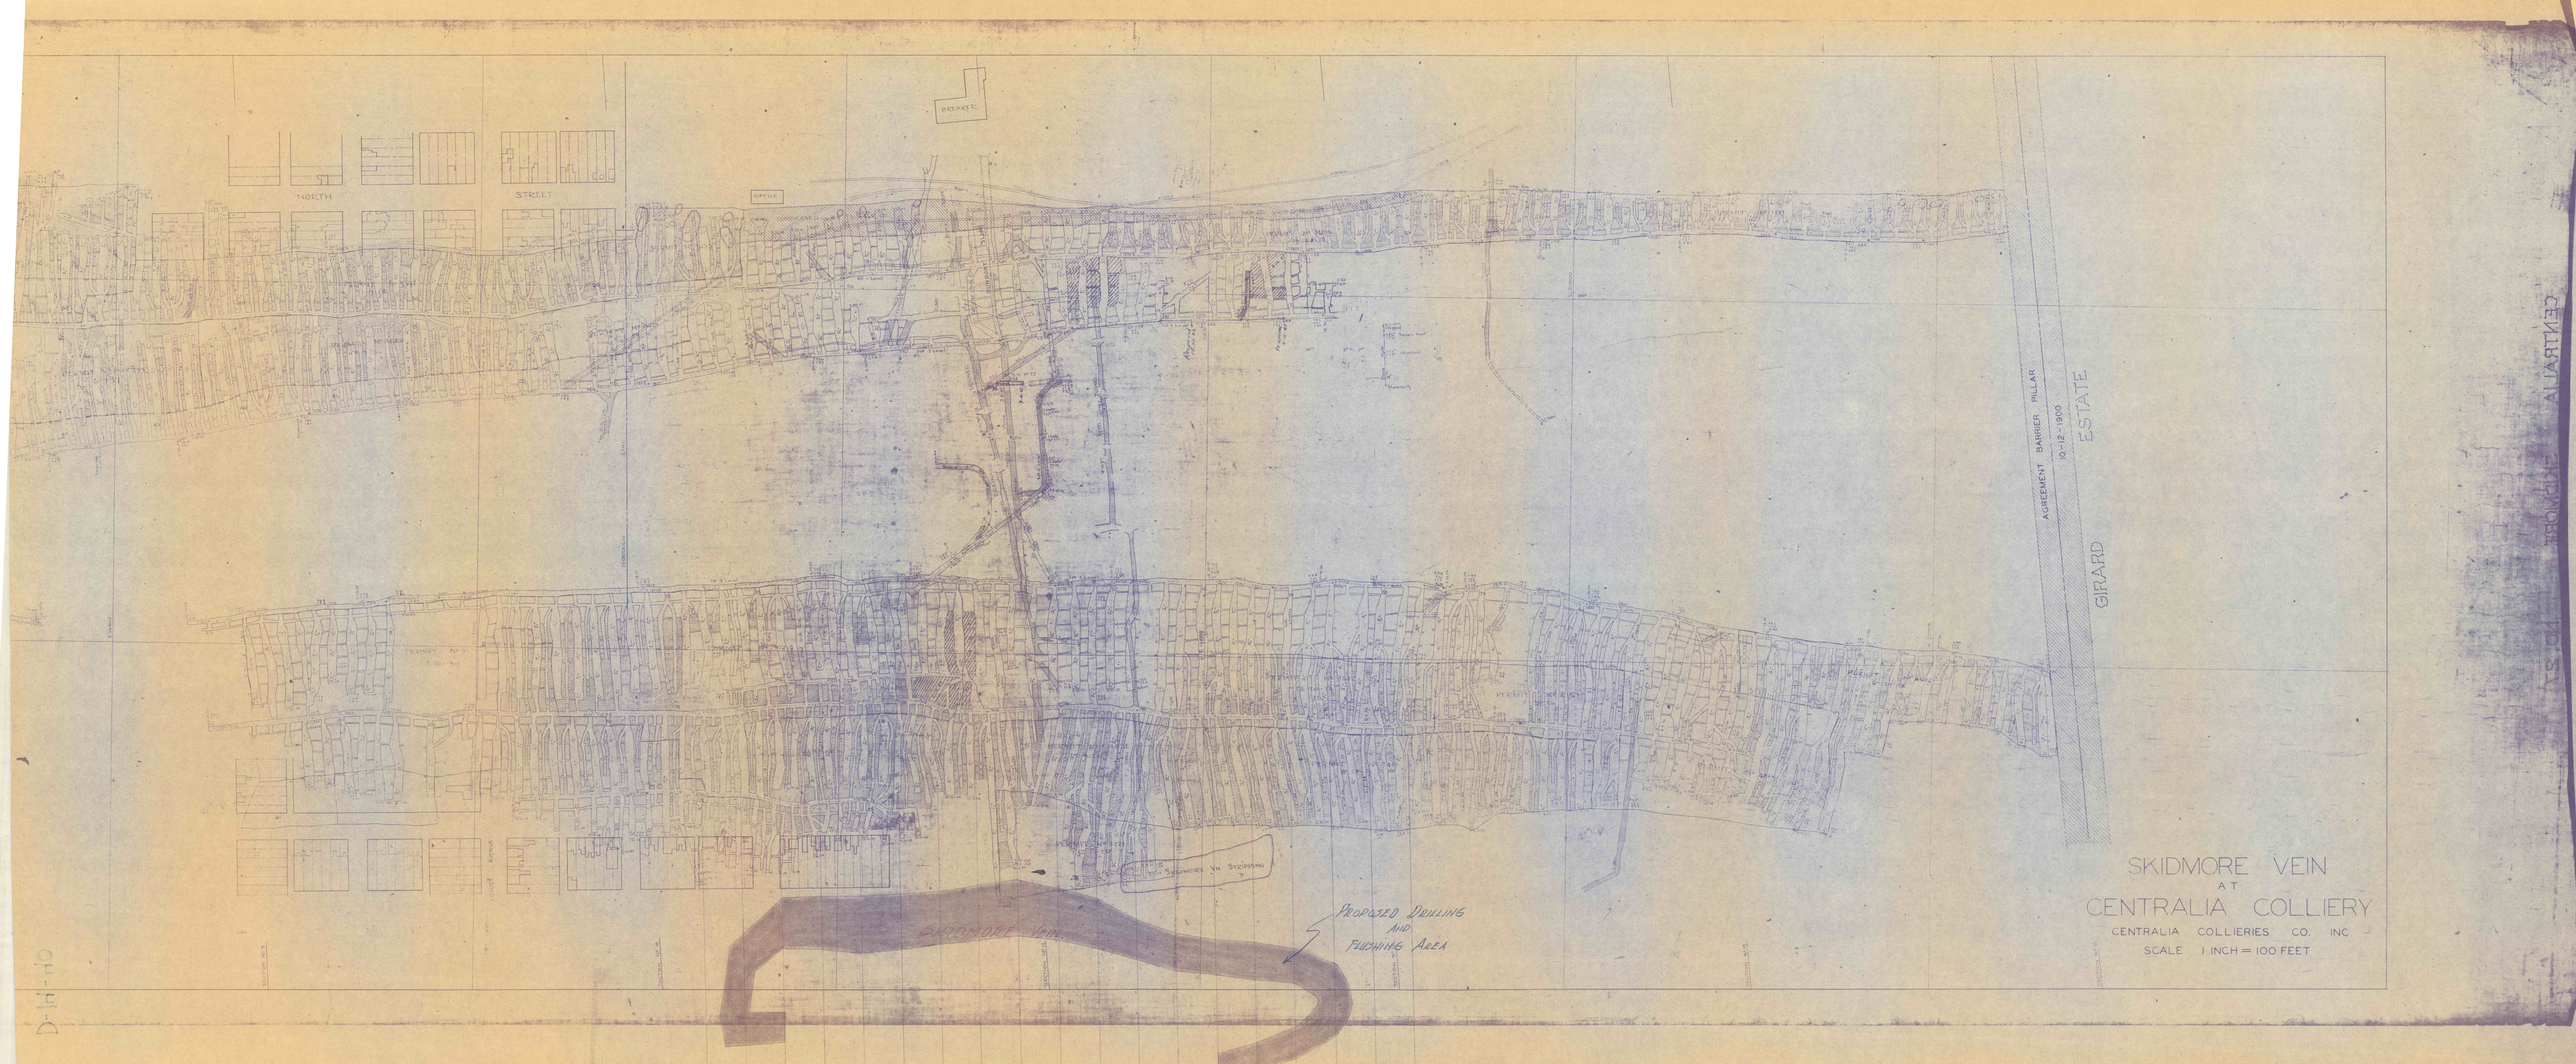
BREAKER
NORTH
STREET
OFFICE
AGREEMENT BARRIER PILLAR
10-12-1903
GIRARD
ESTATE
SKIDMORE VEIN
PROPOSED DRILLING AND FLUSHING AREA
SKIDMORE VEIN
SKIDMORE VEIN AT CENTRALIA COLLIERY
CENTRALIA COLLIERIES CO. INC
SCALE 1 INCH = 100 FEET
D-11-10