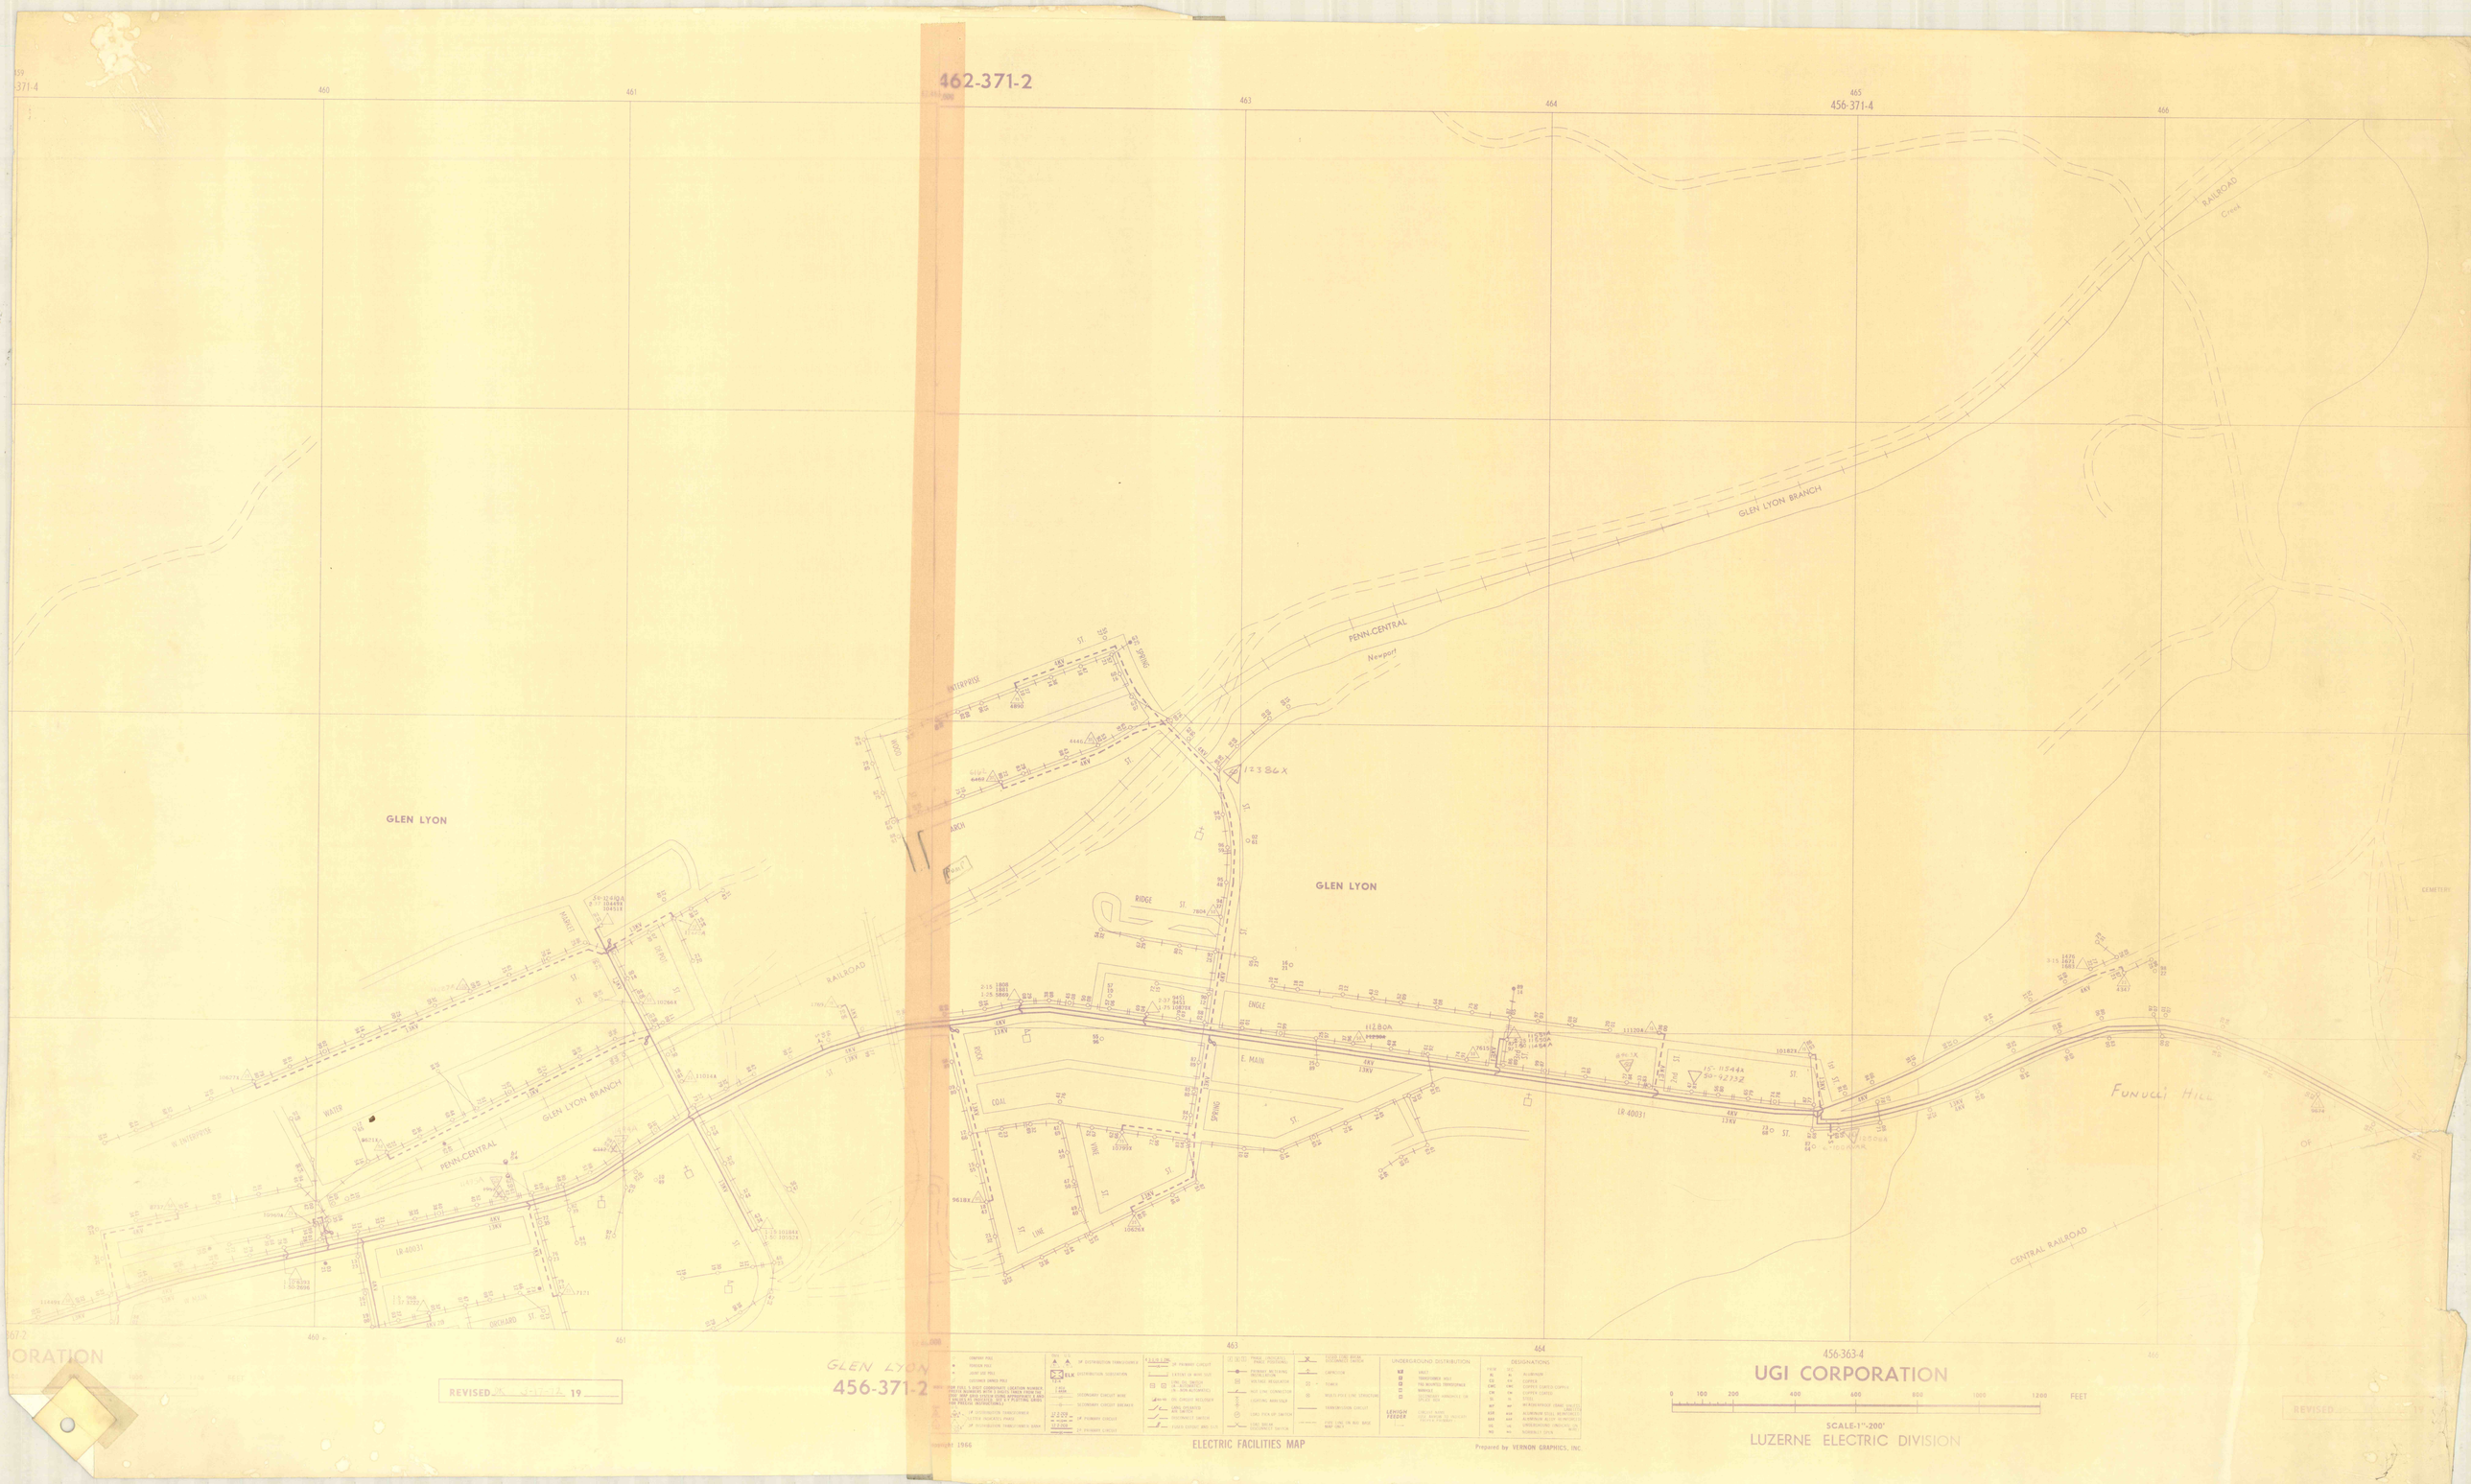

462-371-2
456-371-4
GLEN LYON
GLEN LYON BRANCH
PENN-CENTRAL
Newport
RAILROAD
Creek
ENTERPRISE
SPRING
RIDGE
ENGLE
E. MAIN
COAL
LINE
LR 40031
ORCHARD
CENTRAL RAILROAD
FUNUCCI HILL
REVISED
GLEN LYON
456-371-2
456-363-4
UGI CORPORATION
SCALE-1"-200'
LUZERNE ELECTRIC DIVISION
ELECTRIC FACILITIES MAP
Prepared by VERNON GRAPHICS, INC.