

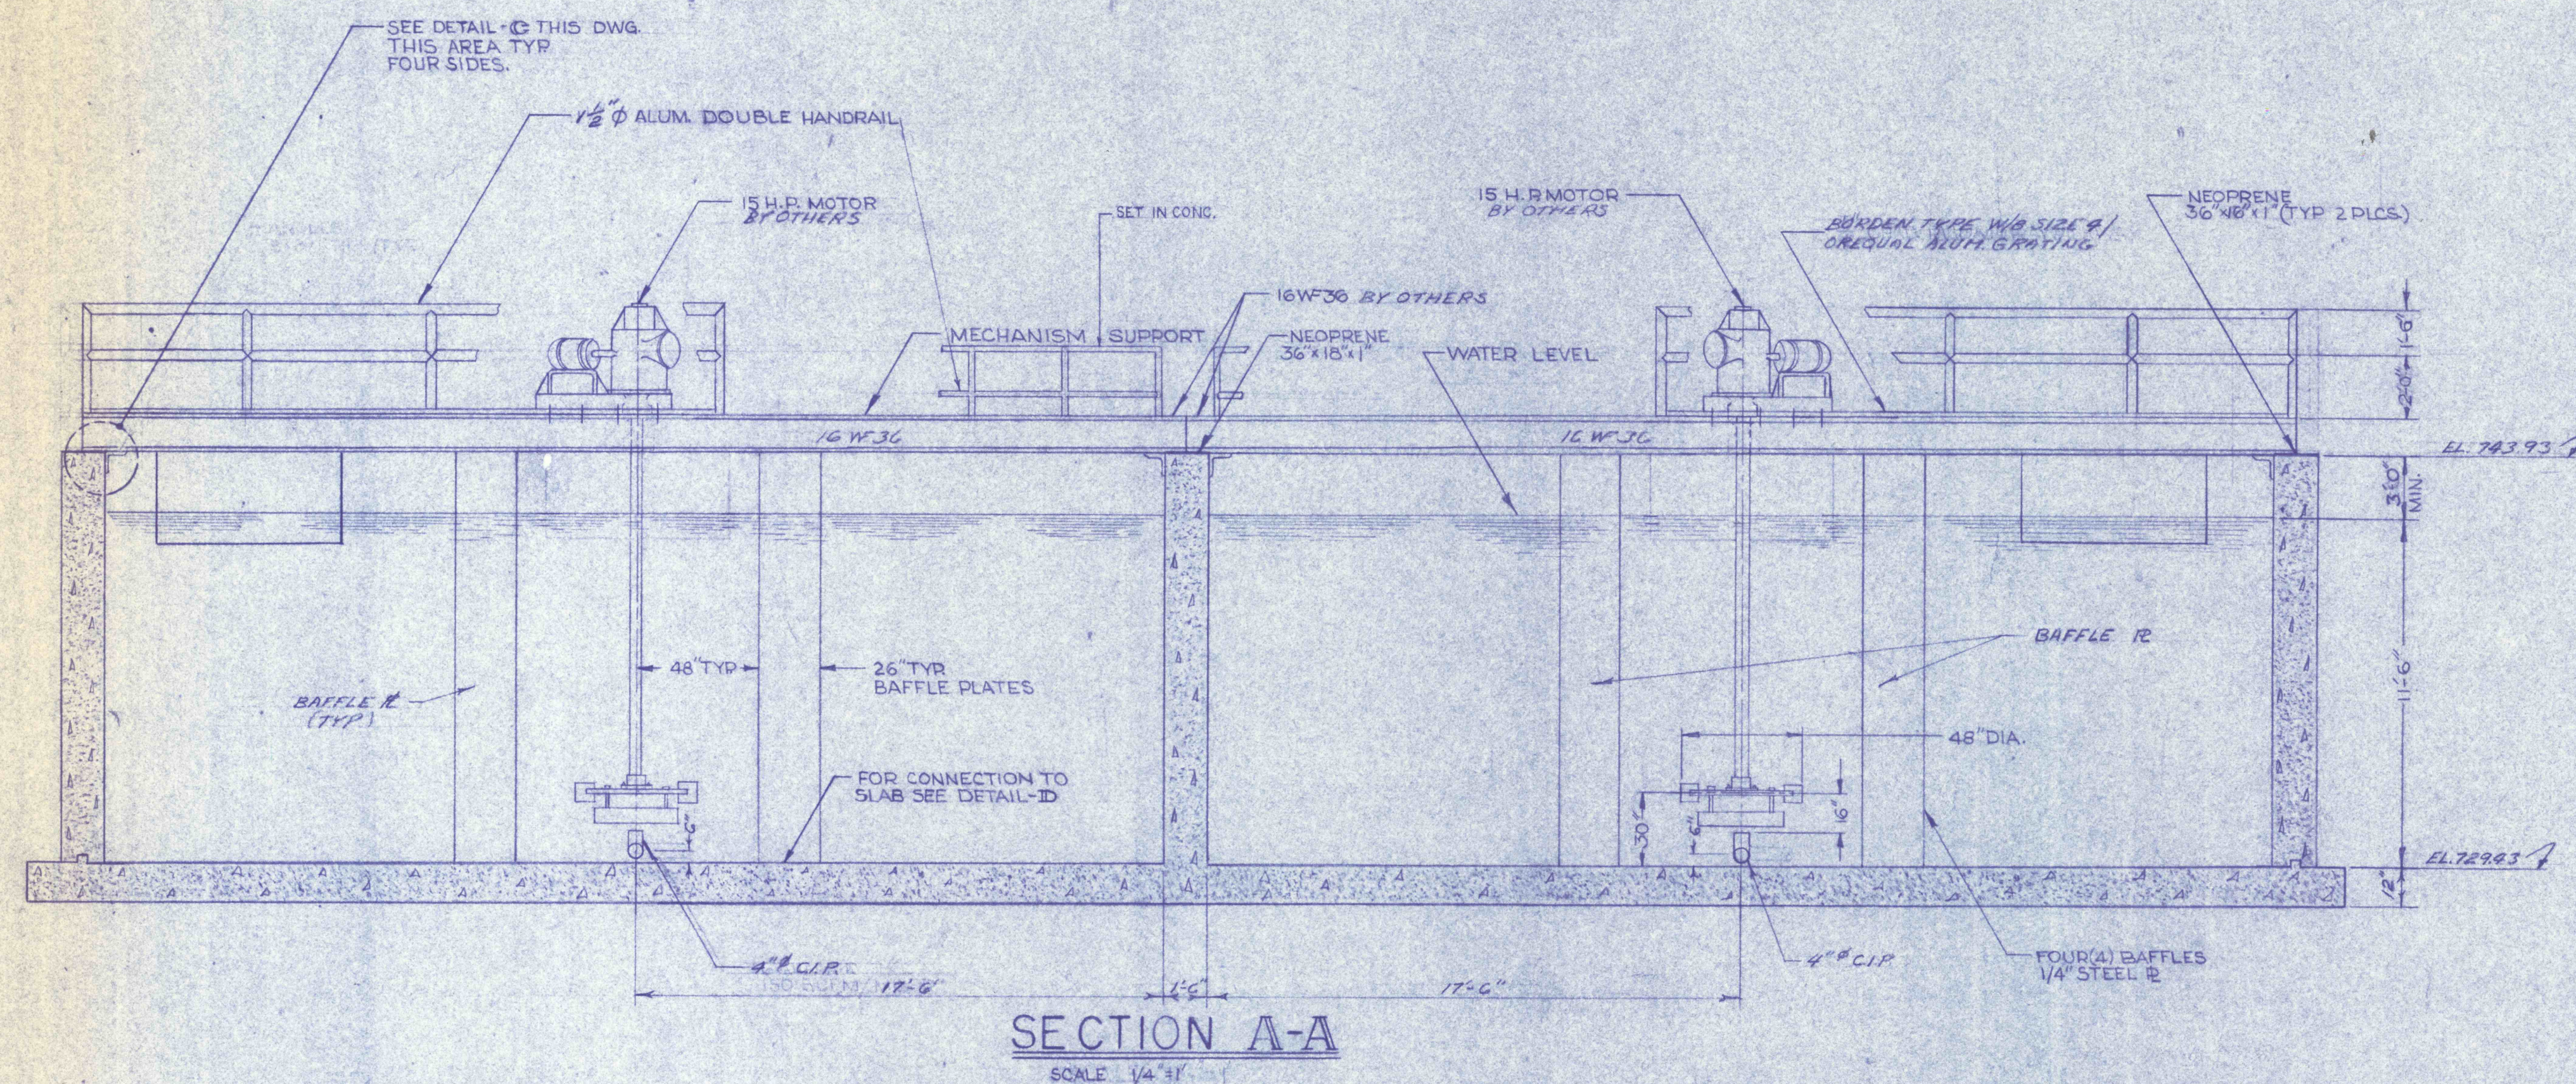
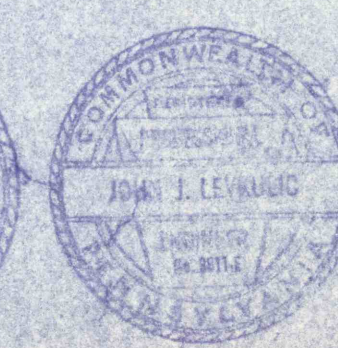
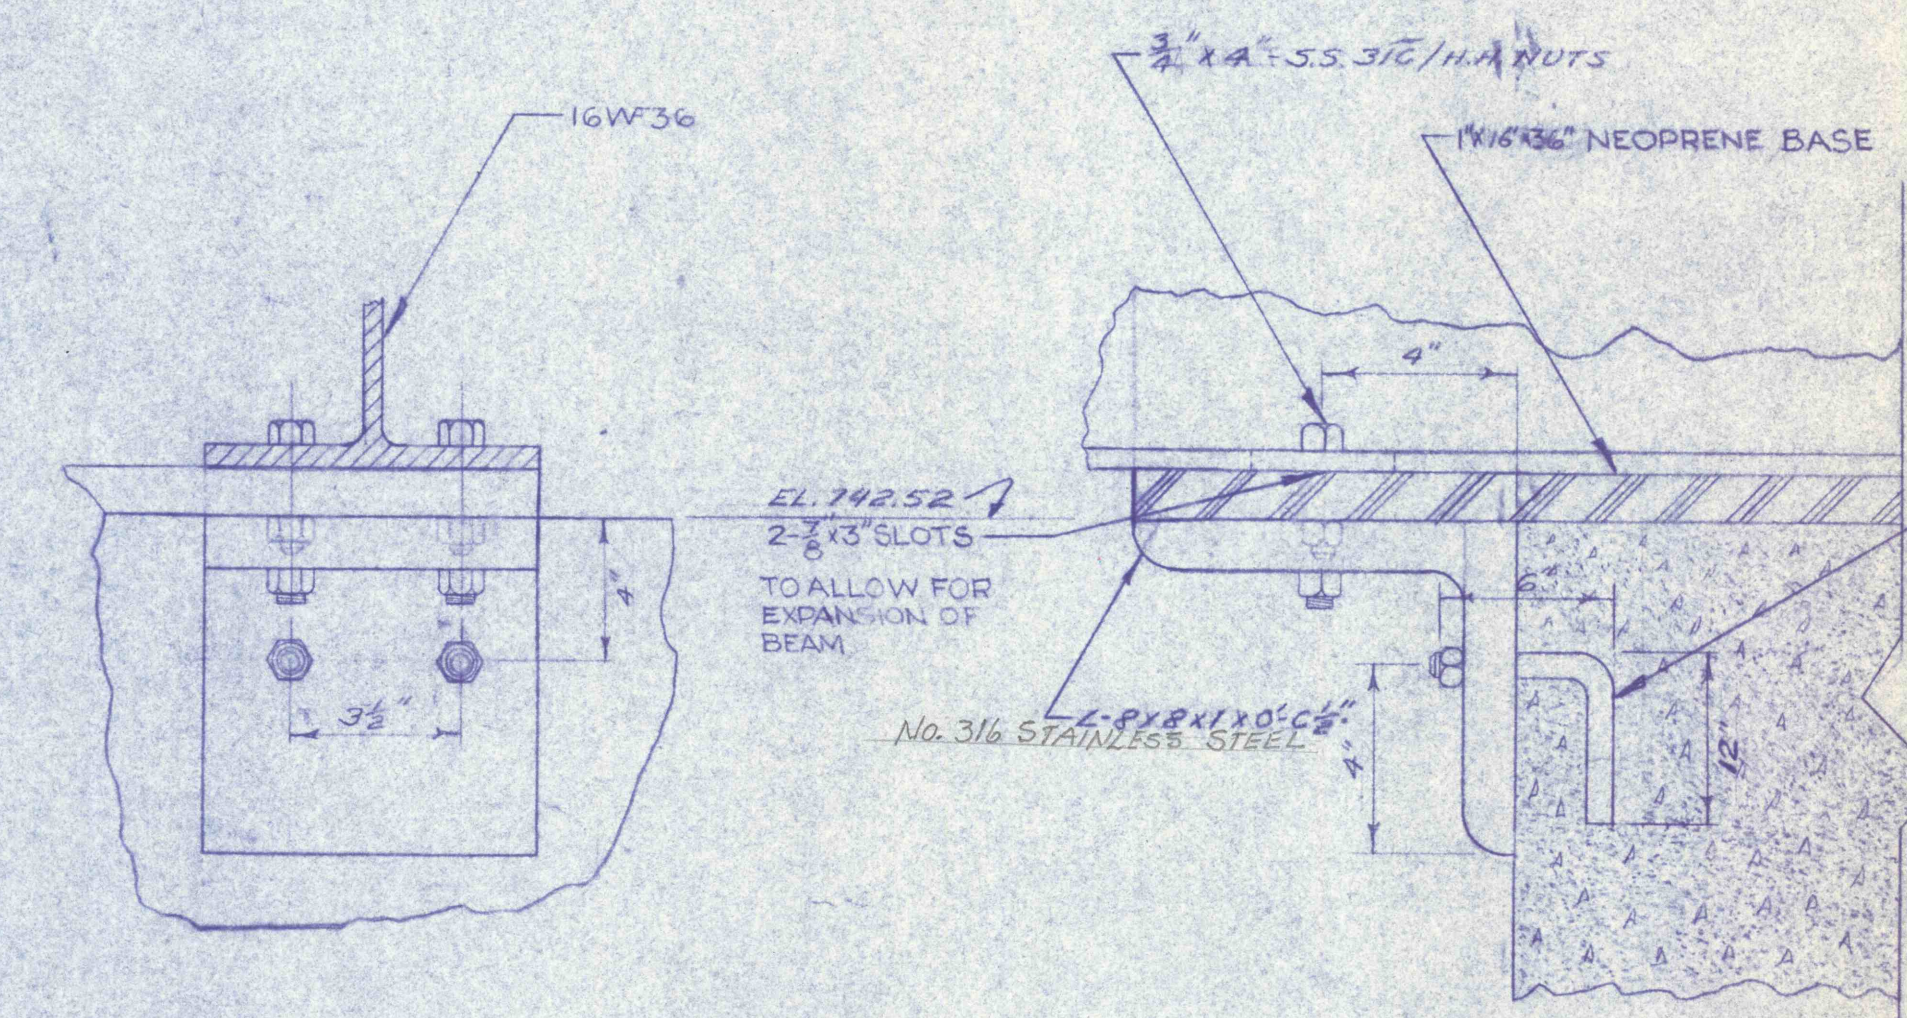


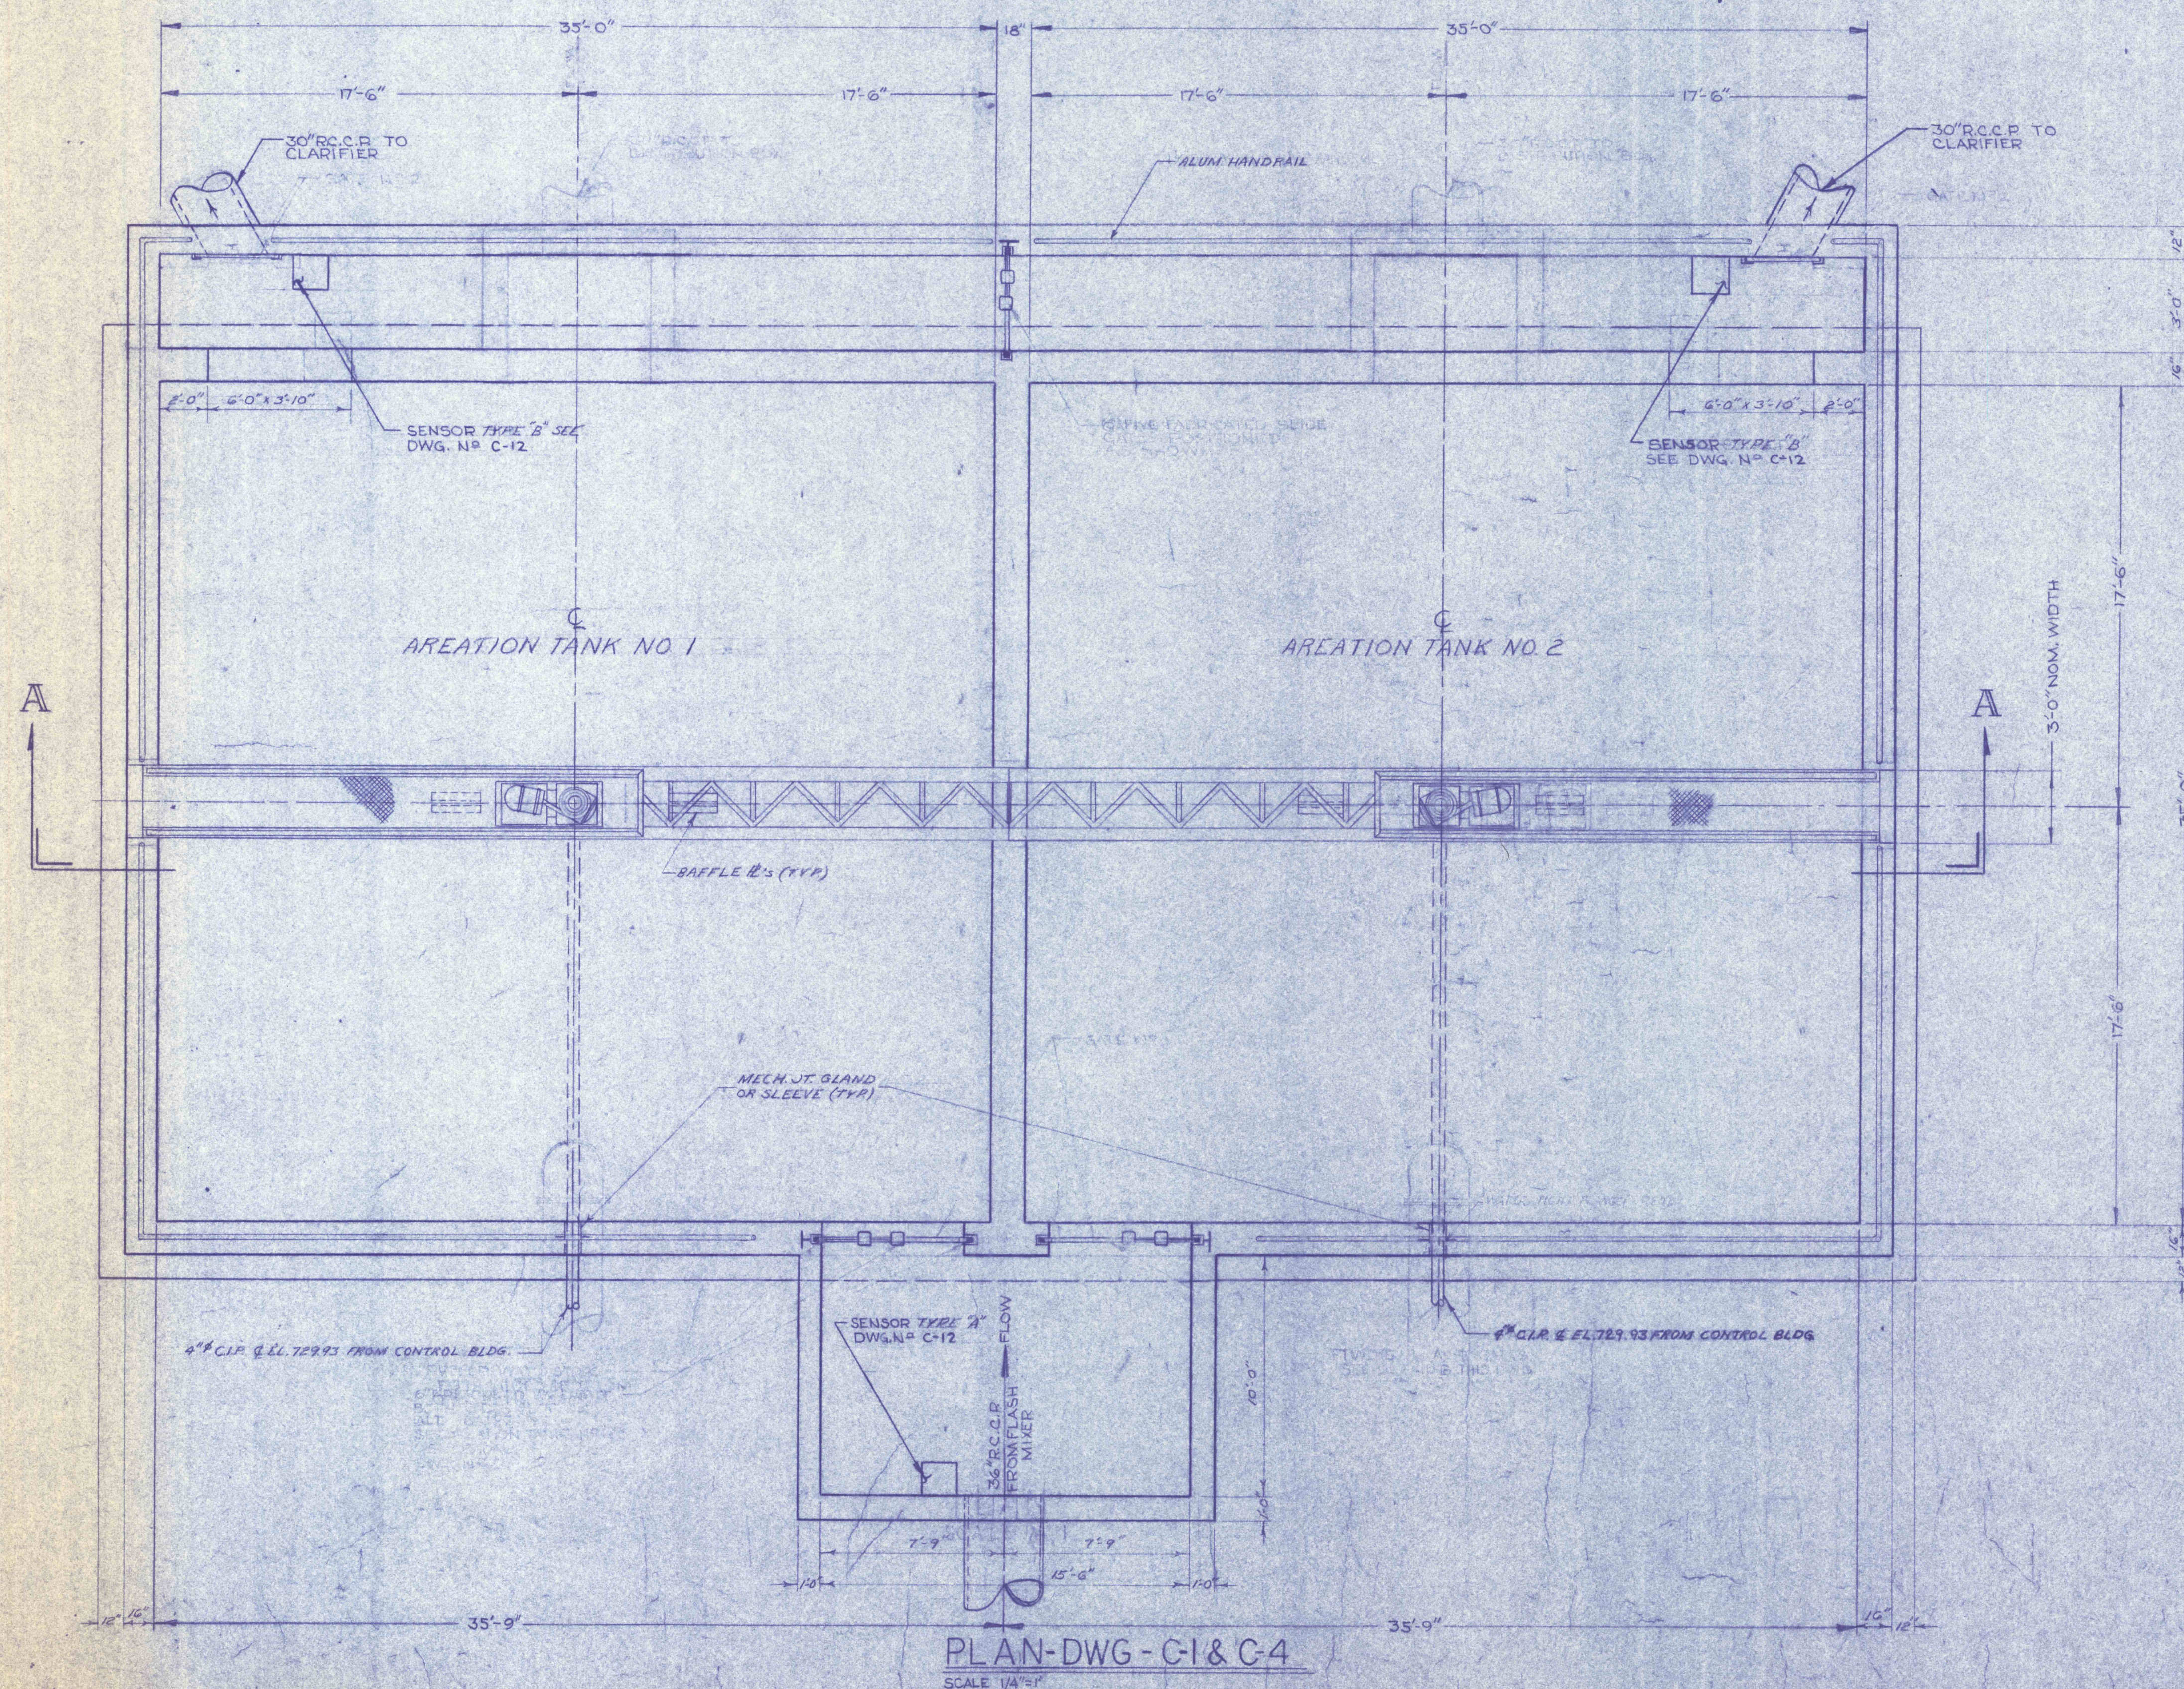

GENERAL NOTES

1. ALL CONSTRUCTION JOINTS BELOW WATER LEVEL TO HAVE 9" WATER STOP CONTINUOUS.
2. ALL PIPES THRU WALLS OR SLAB BELOW WATER LEVEL SHALL HAVE MECH. JT. OR SLEEVE.
3. REFER TO DWG. NO. C-14 FOR STRUCTURAL DETAILS.

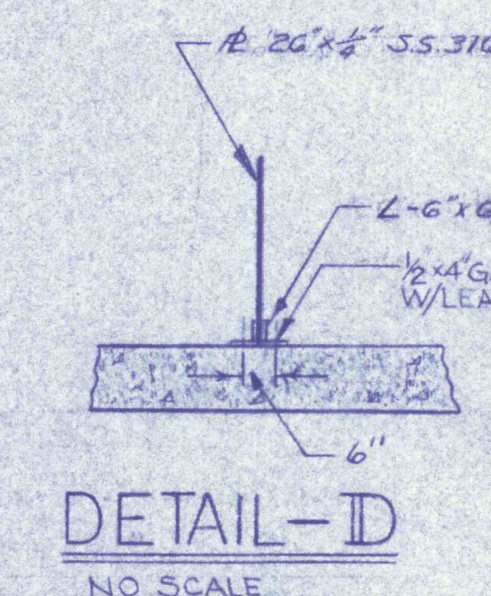

REVISIONS	
AREATION TANKS NO. 1 & 2 - MECHANICAL	
CONSTRUCTION OF TREATMENT FACILITIES FOR ACID MINE DRAINAGE	
RAUSCH CREEK WATERSHED	
SCHUYLKILL COUNTY, PENNSYLVANIA	
ANTRACITE RESEARCH & DEVELOPMENT CO. INC. consulting engineers	JOB NO. 8800 DATE: NOV. 1969 SCALE: NOTED DRAWN: JPM/WATSON APPROVED: T.H.R./J.L.
POTTSVILLE PENNSYLVANIA	TAMAQUA
DRAWING NO. C-15	