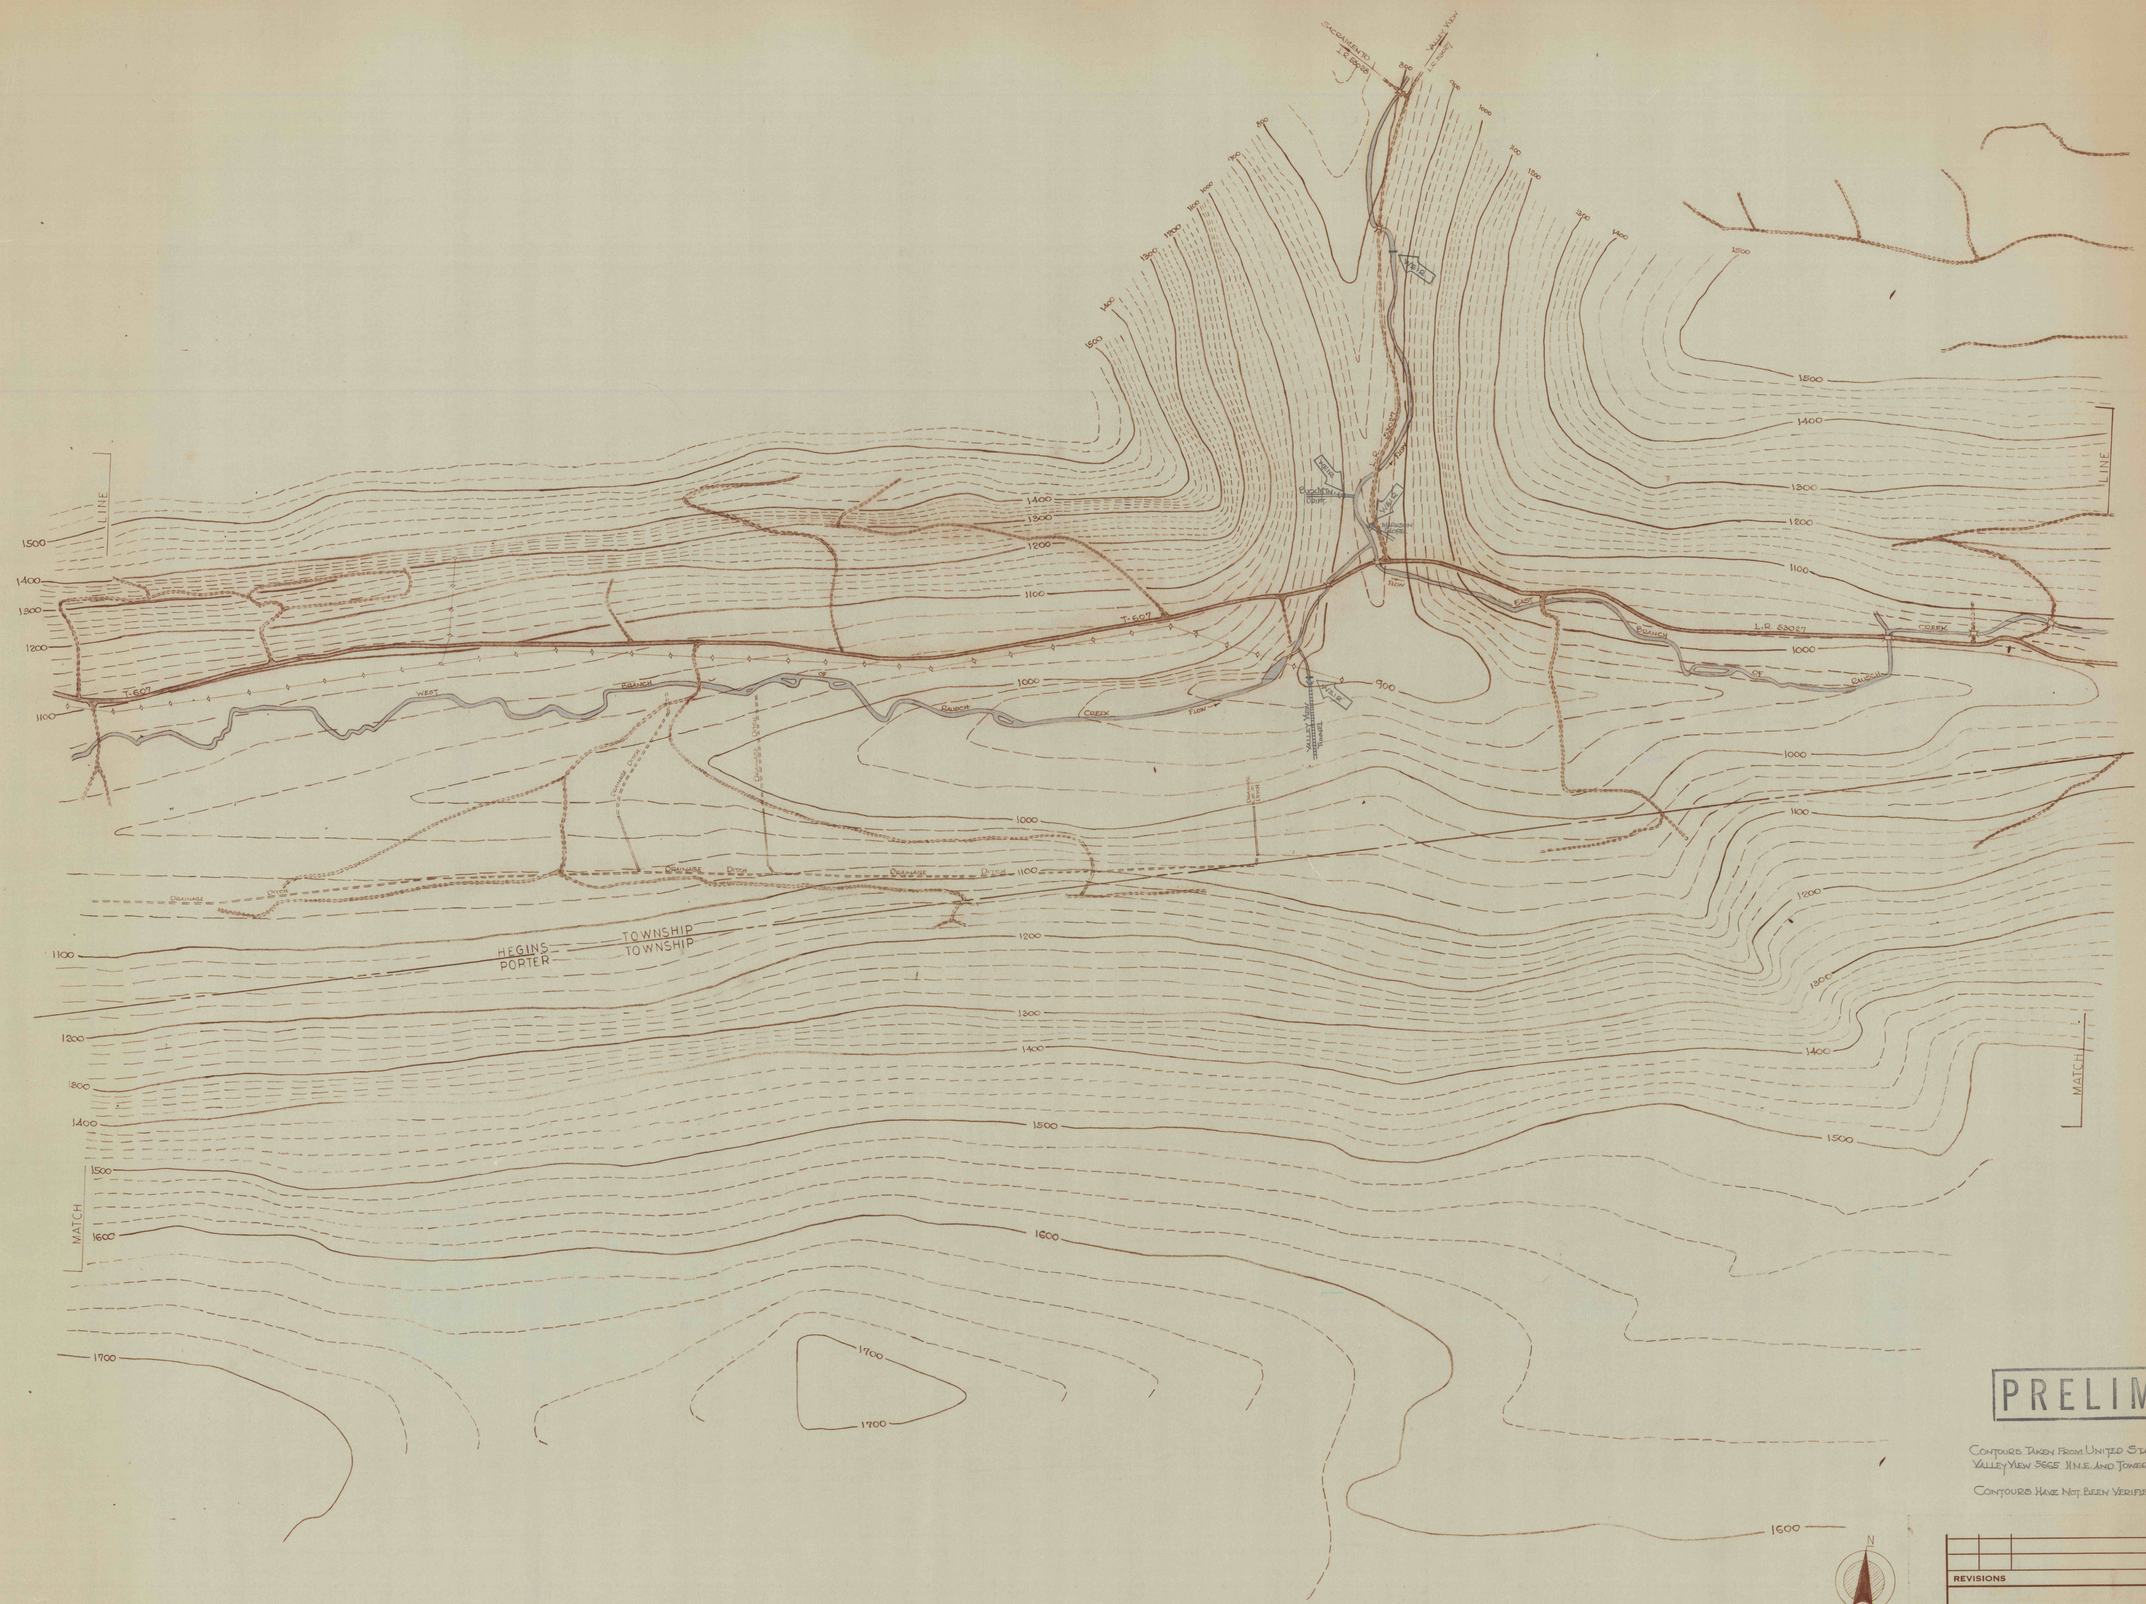
SACRAMENTO
R.R. BRIDGE
VALLEY VIEW
L.R. 53027
T.507
WEST
BRANCH
RAVOIT
CREEK
FLOW
EAST
BRANCH
OF
CALDWELL
CREEK
VALLEY VIEW
TUNNEL
DRAINAGE
DITCH
HEGINS
PORTER
TOWNSHIP
TOWNSHIP
MATCH
LINE
PRELIMINARY
CONTOURS TAKEN FROM UNITED STATES GEOLOGICAL SURVEY
VALLEY VIEW 5665 II N.E. AND TOWER CITY 5665 II S.E. SCALE 1:24,000
CONTOURS HAVE NOT BEEN VERIFIED IN THE FIELD.
N
REVISIONS
JOB NO:
DATE:
SCALE: 1"=400'
DRAWN:
APPROVED:
DRAWING NO:
ANTHRACITE
RESEARCH & DEVELOPMENT CO. INC.
consulting engineers
POTTSVILLE
TAMAQUA
PENNSYLVANIA