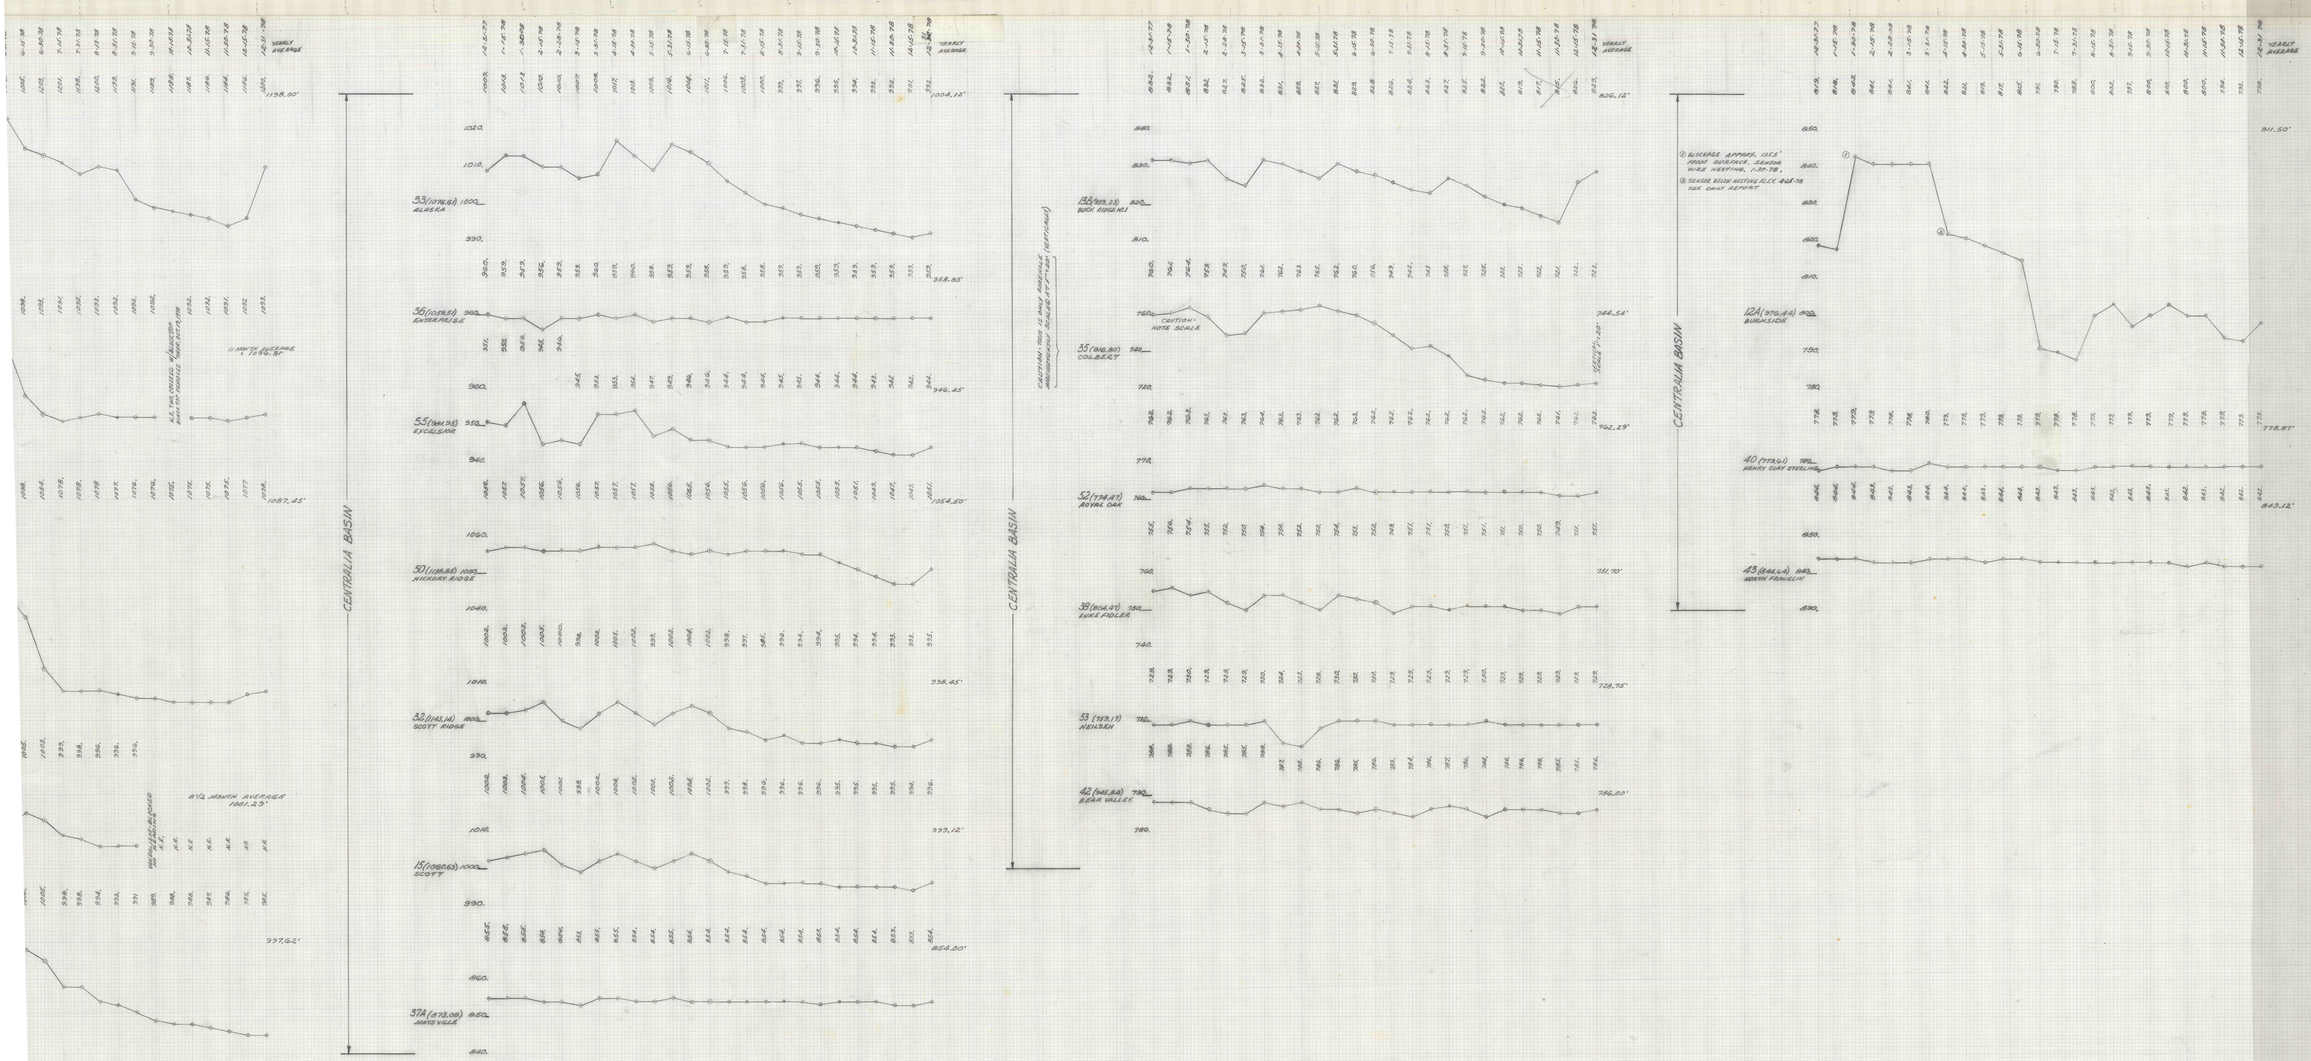

PROJECT: NYWC 46-PHASE D
WATER ELEVATIONS
WESTERN MIDDLE ANTHRACITE FIELD
SCALE: VERTICAL 1" = 10.0'; HORIZONTAL 1" = 1 MONTH
DER RESOURCES MGMT. POTTSVILLE, PA
WATER ELEVATION GRAPH
JAN. 13, 1978 THRU DEC. 30, 1978

83