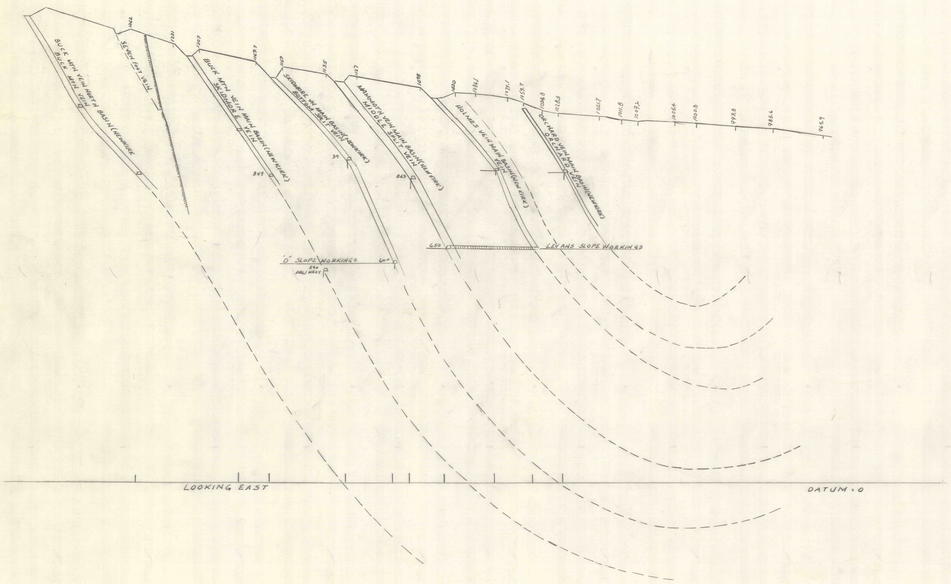

CROSS SECTION THROUGH PROPOSED BARRIER PILLAR

0 100' 200' 300' 400' 500'

SCALE IN FEET

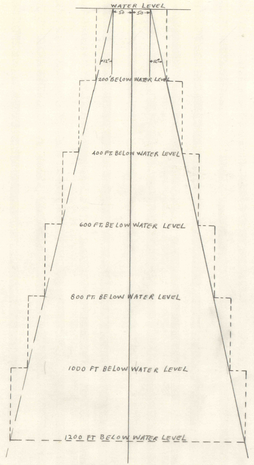

VERTICAL SECTION SHOWING REQUIRED WIDTHS NECESSARY AT VARIOUS DEPTHS
BASED ON A SLOPE ANGLE OF 12° TO THE VERTICAL

0 100' 200' 300' 400'

SCALE IN FEET

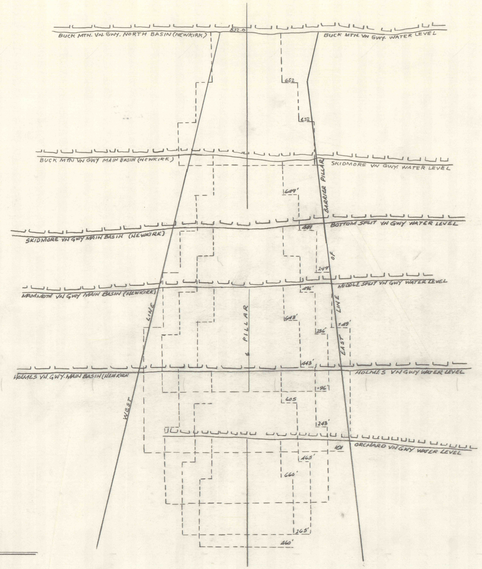

PLAN SHOWING PROPOSED BARRIER PILLAR, SUPERIMPOSED ON A STEPPED BARRIER
BASED ON A SLOPE ANGLE OF 12° TO THE VERTICAL

0 100' 200' 300' 400' 500'
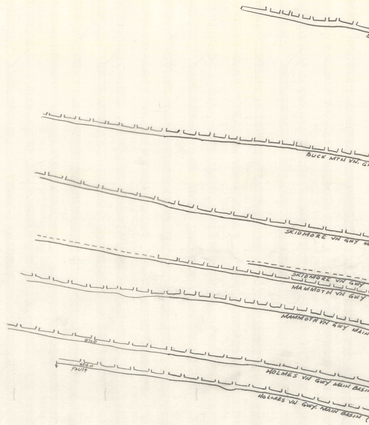
SCALE IN FEET