P&R C & I Co

Cross Section through Kohinoor No 1 Slope West Shenandoah Long Tunnel and Gilberton & Draper Collieries 1350 Feet West of East Line
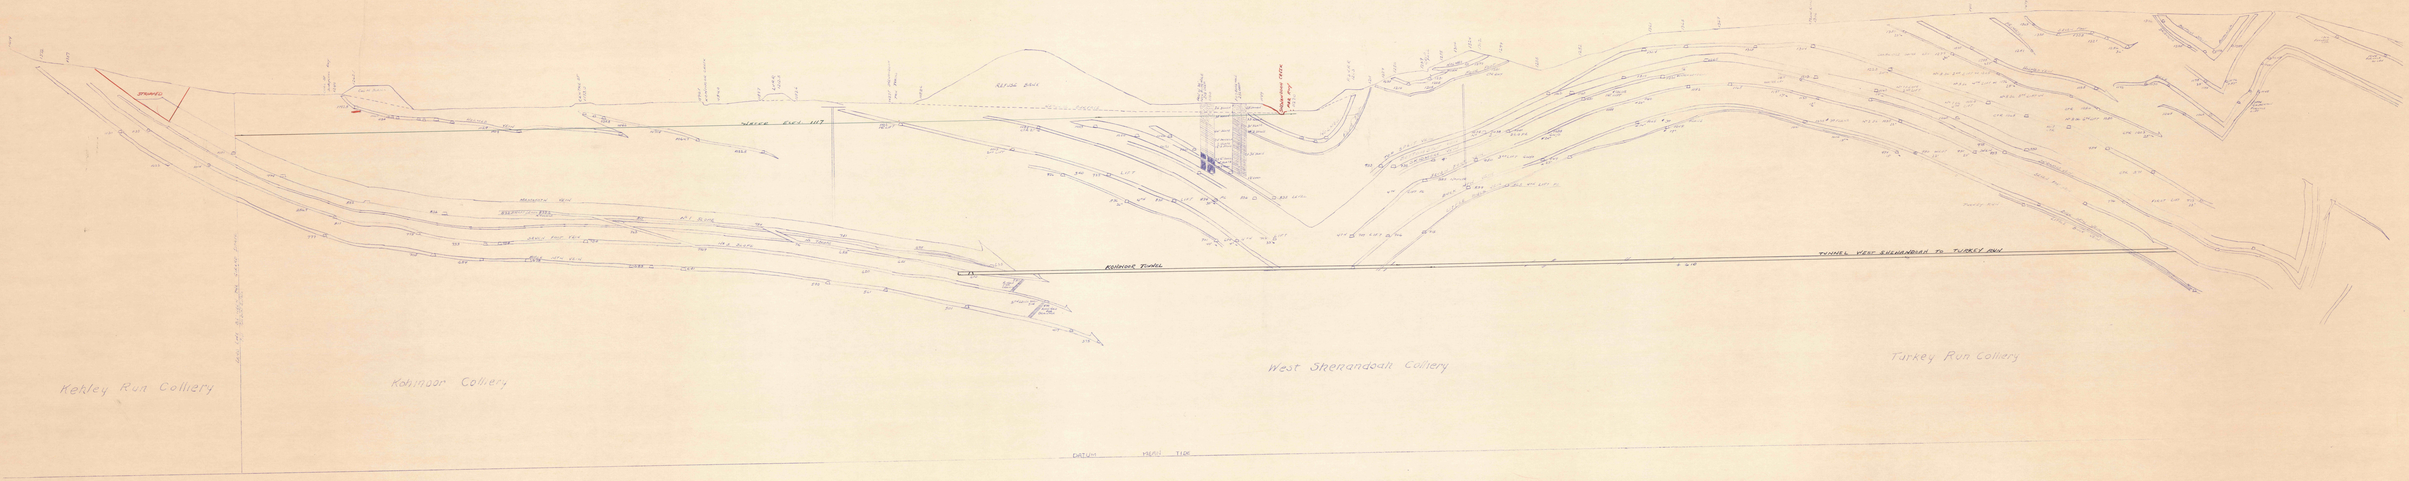
Ashland Pa. April 16-1909 → Scale 100 feet per inch ← Jas. B. Gardner Div. E. Engr.