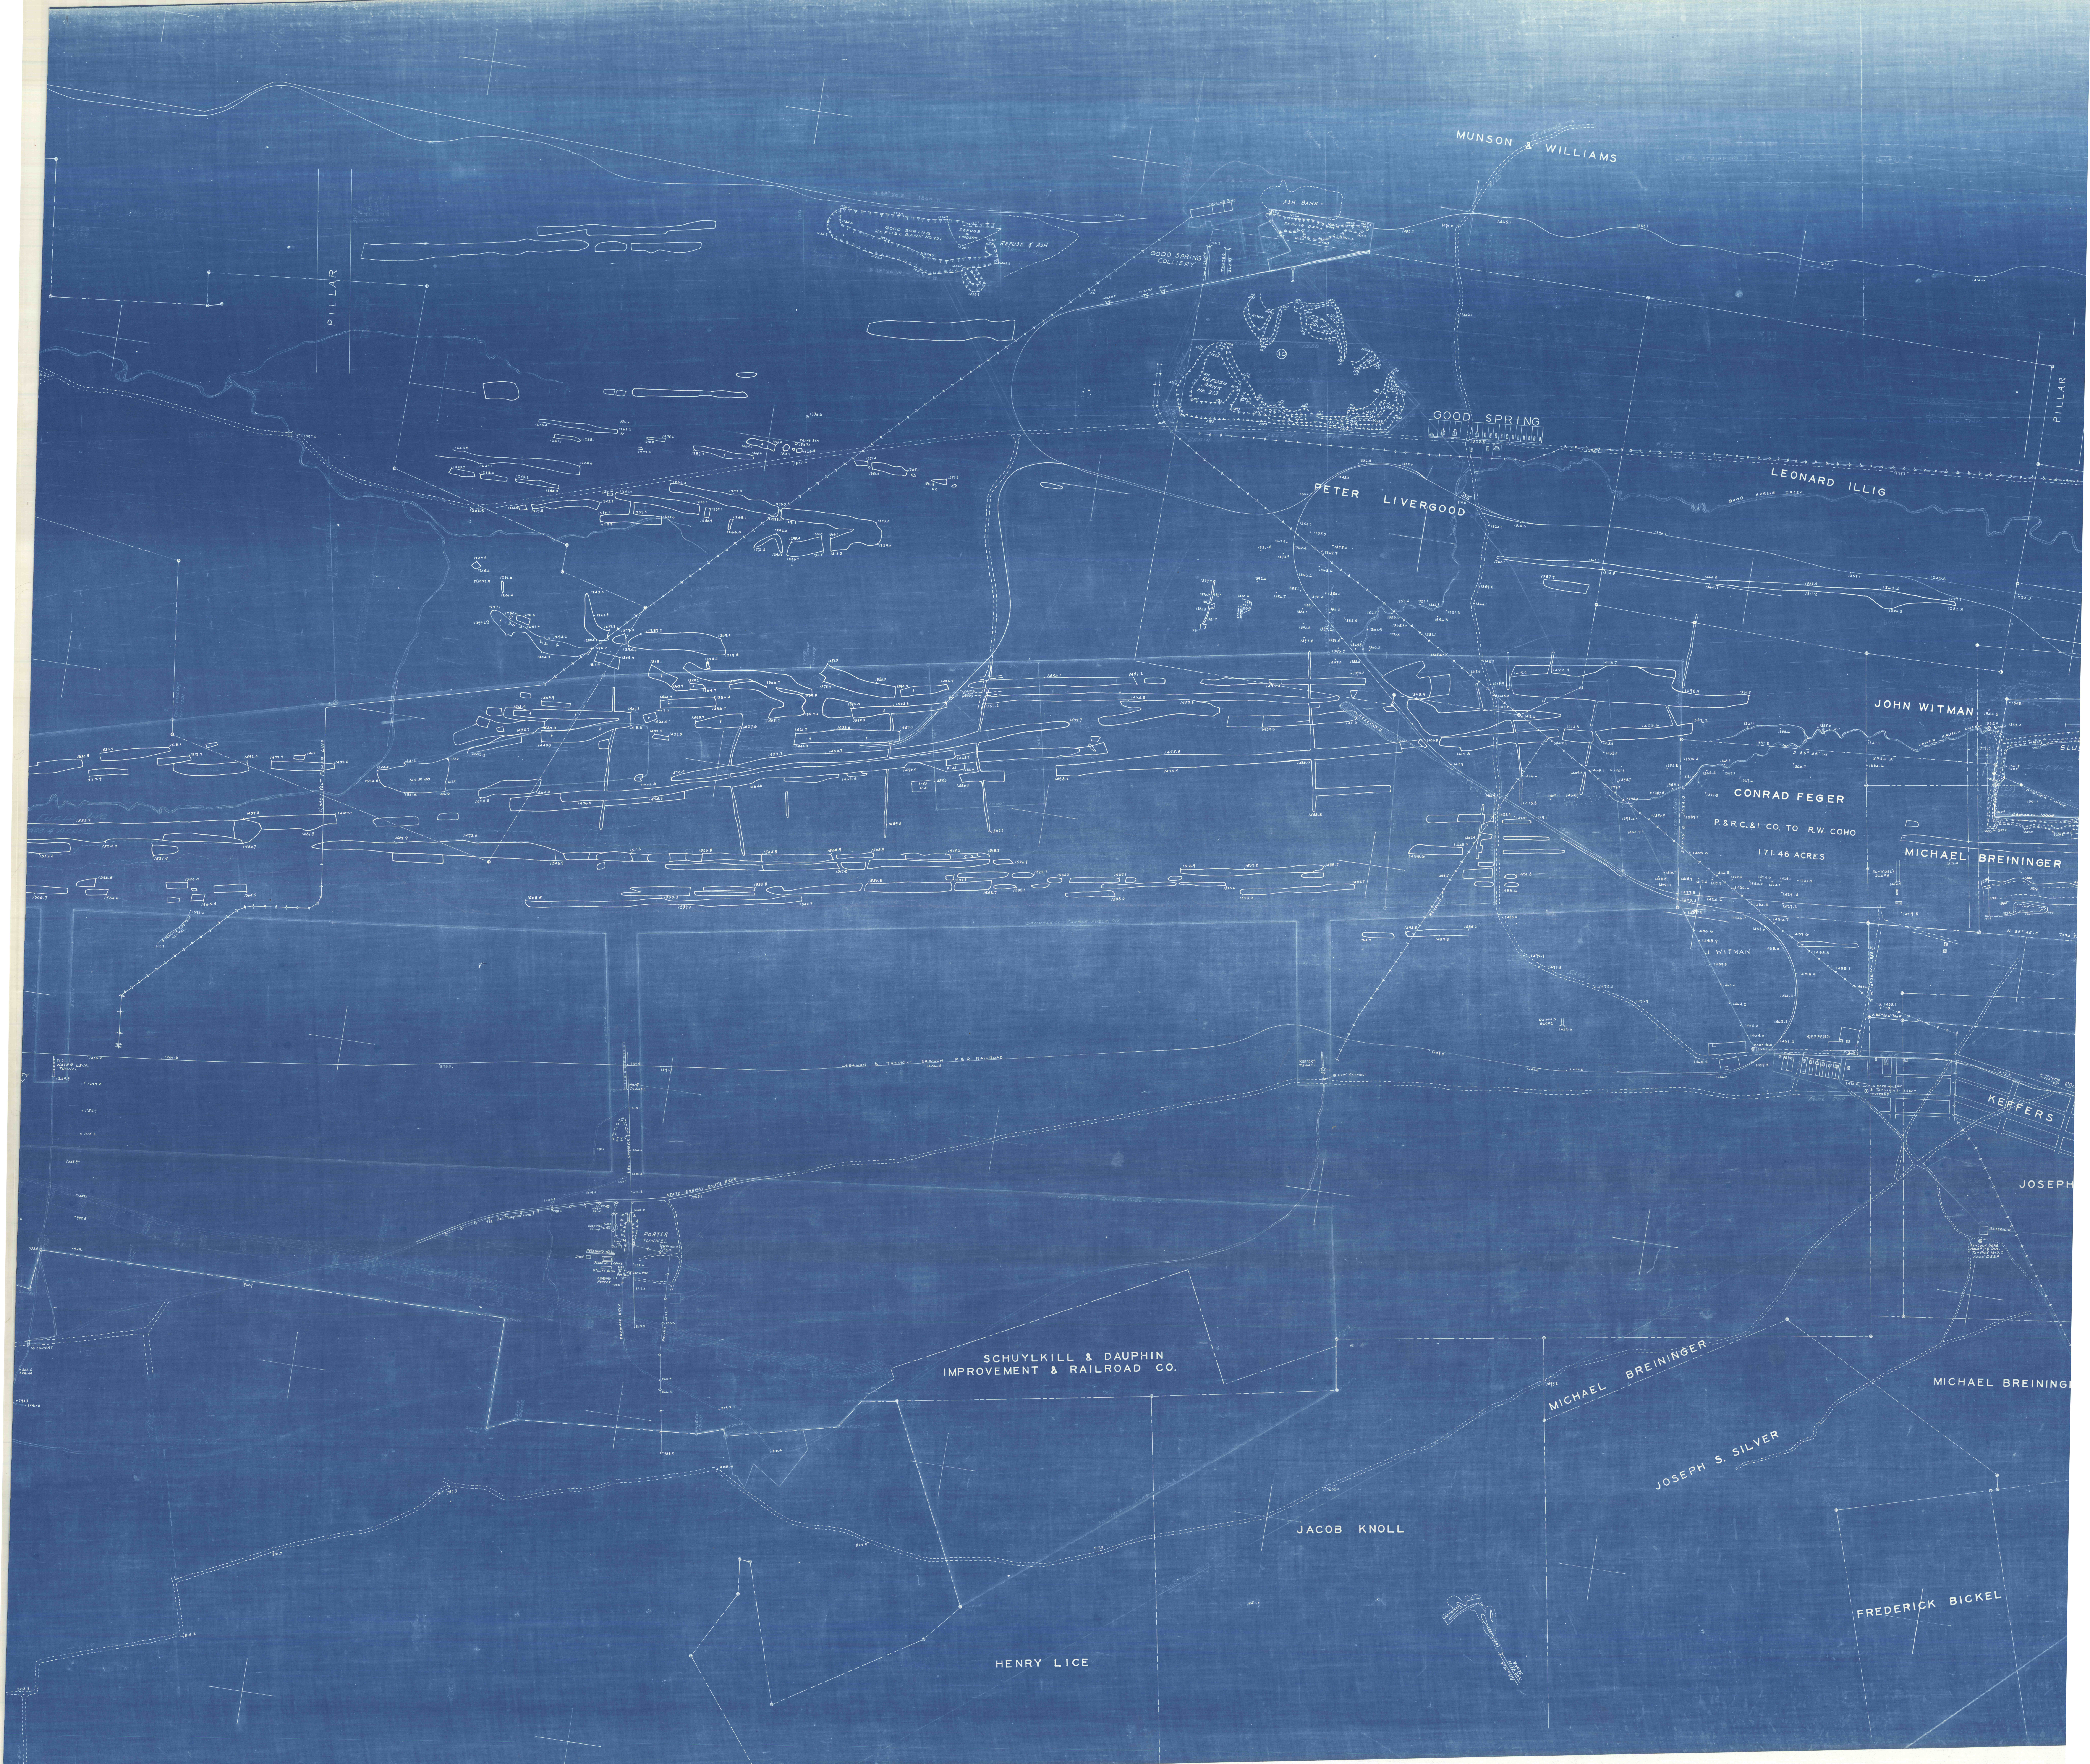
MUNSON & WILLIAMS
PILLAR
GOOD SPRING REFUSE BANK NO. 221
REFUSE & CINDERS
REFUSE & ASH (REMOVED)
GOOD SPRING COLLIERY
NO. 1 SLOPE
TENDER SLOPE
COOLING POND
ASH BANK
REFUSE BANK
WHARF
WHARF
WHARF
ROCK
ROCK
REFUSE BANK NO. 213
GOOD SPRING
PILLAR
LEONARD ILLIG
PETER LIVERGOOD
JOHN WITMAN
LOWER RAUSCH CREEK
CONRAD FEGER
P. & R. C. & I. CO. TO R.W. COHO
171.46 ACRES
MICHAEL BREININGER
SCHMOEL'S SLOPE
J. WITMAN
KEFFERS
BORE HOLE
LINCOLN BORE HOLE #9
KEFFERS
SCHOOL HOUSE
JOSEPH
RESERVOIR
LINCOLN BORE HOLE #7-8" DIA. TOP PIPE 1610.2 1000' DEEP
LEBANON & TREMONT BRANCH P. & R. RAILROAD
KEFFERS TUNNEL
18" HWY. CULVERT
STATE HIGHWAY ROUTE #209
SCHUYLKILL CARBON FUELS, INC.
BELT CONVEYOR
25" DIA. Water Tank
Deep Well Pump
Comp. Ho.
PORTER TUNNEL
Trans. Sta.
RETAINING WALL
SHOP
STORE HO. & OFFICE
UTILITY BLDG.
TOP OF PIPE
48" CONC. PIPE
LOADING HOPPER
DRAINAGE DITCH
POWER LINE
SCHUYLKILL & DAUPHIN IMPROVEMENT & RAILROAD CO.
MICHAEL BREININGER
MICHAEL BREININGER
JOSEPH S. SILVER
JACOB KNOLL
FREDERICK BICKEL
HENRY LICE